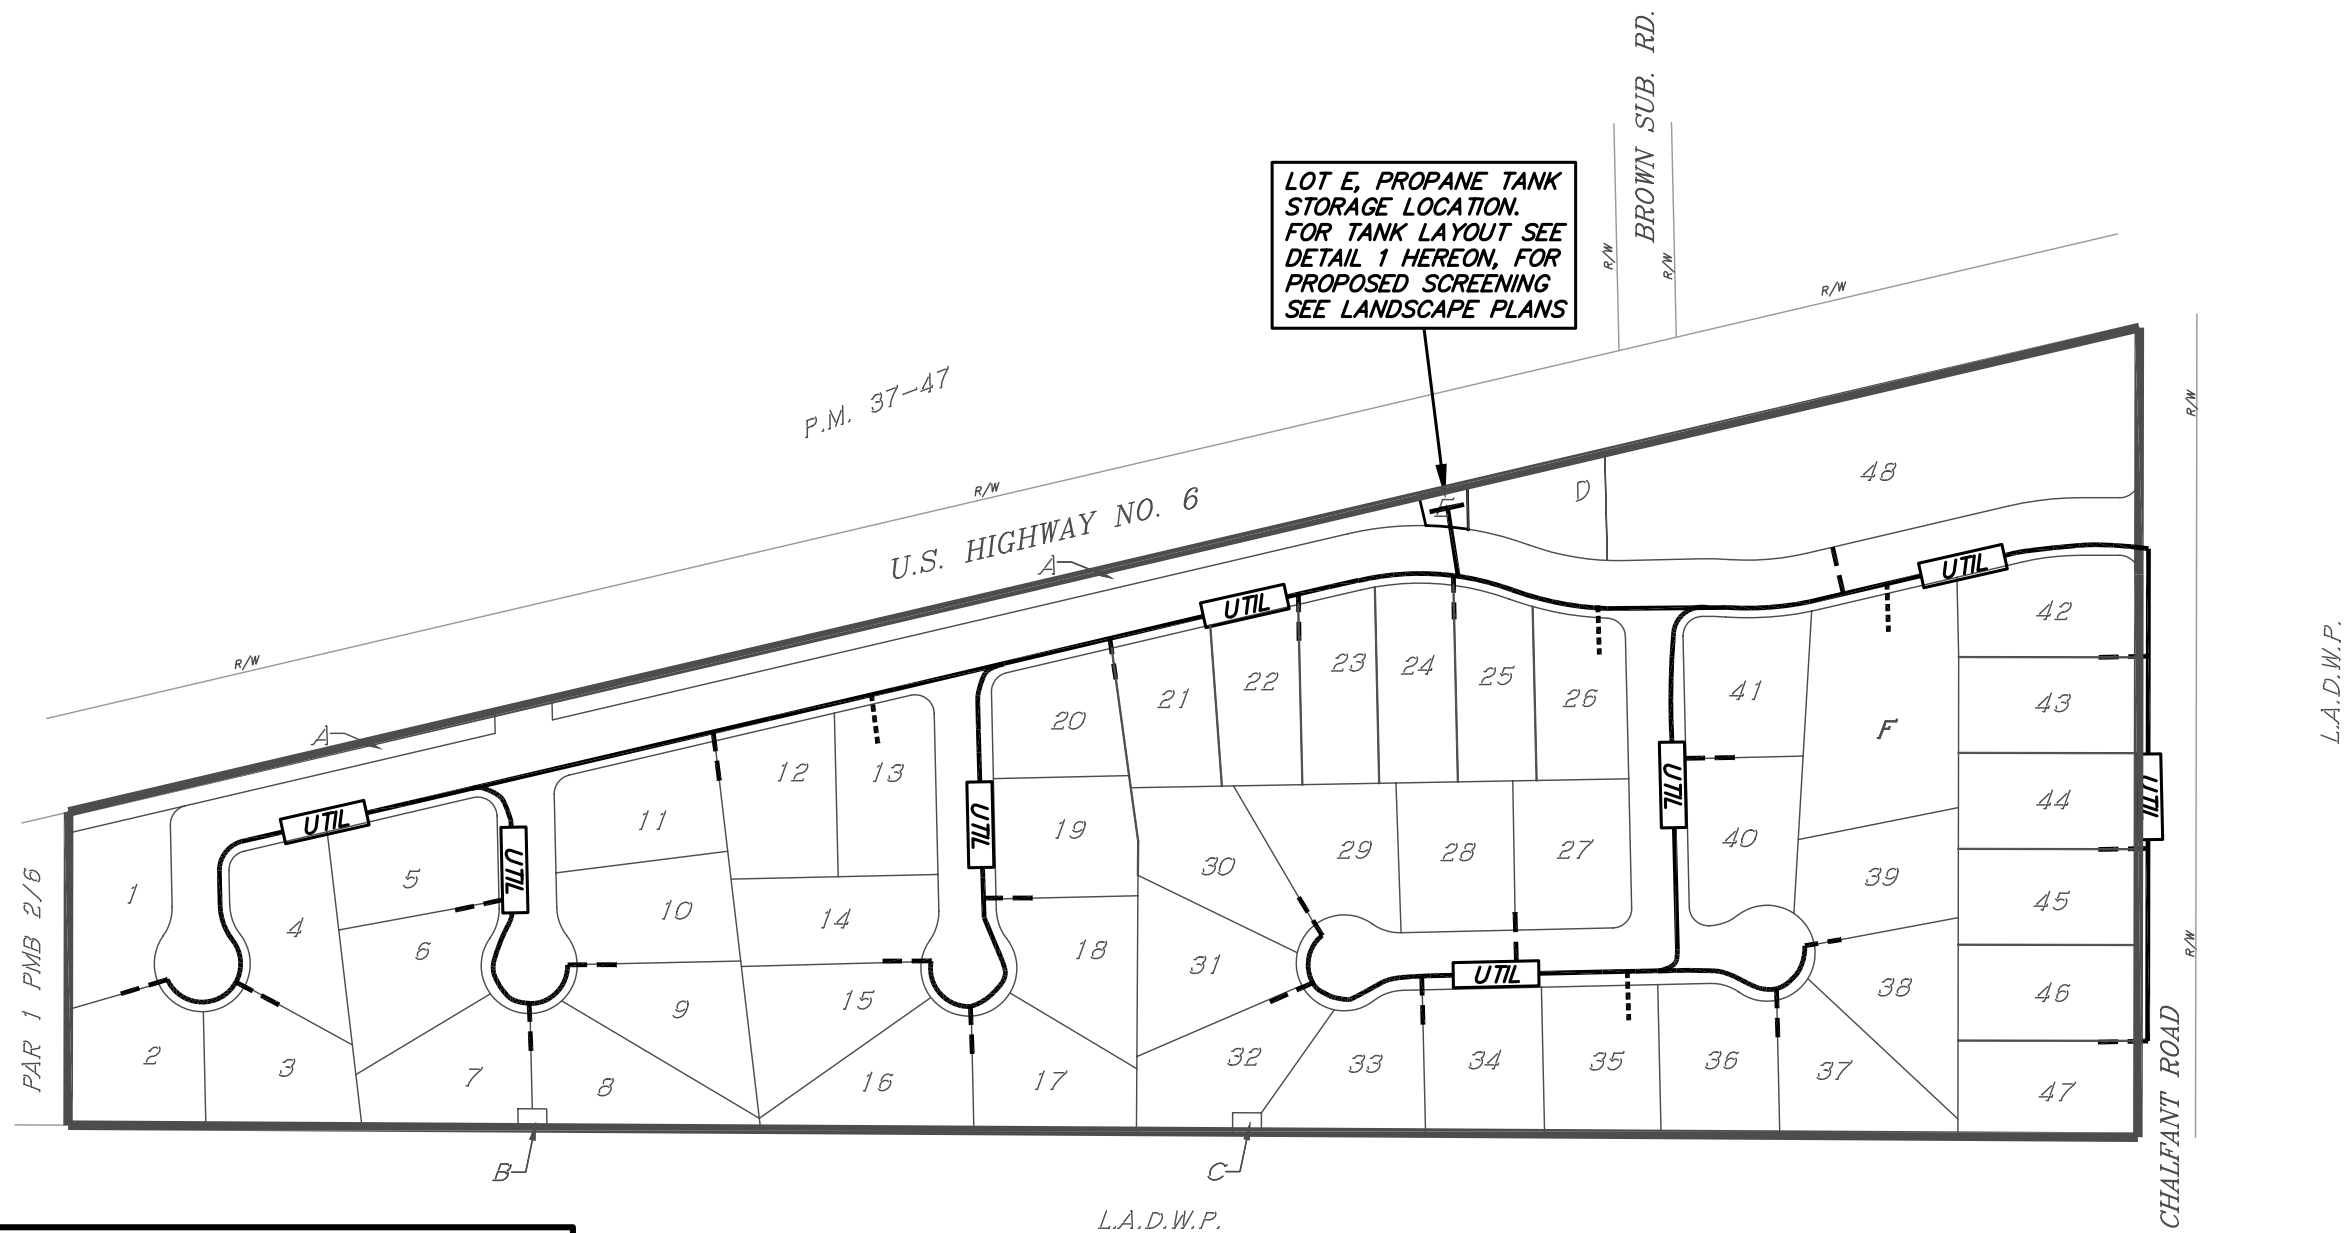

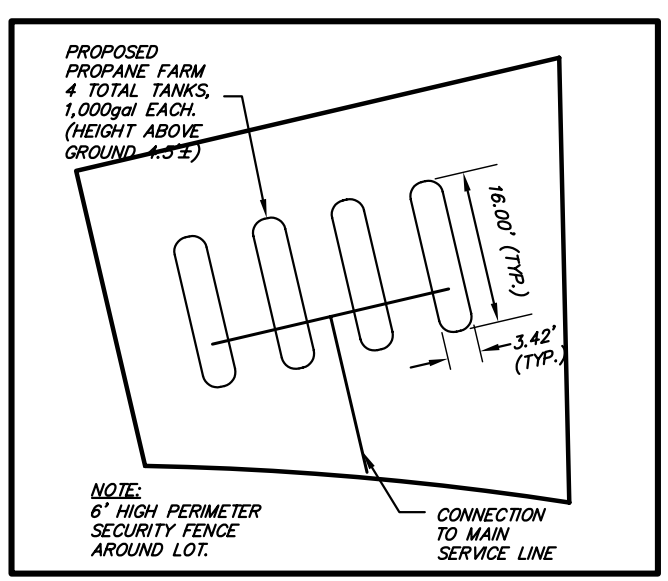

DETAIL 1–LOT E

SCALE: 1"=20'

NOTE:

FOR THE PURPOSE OF THIS DOCUMENT; DRY UTILITIES INCLUDE ELECTRIC, TELEPHONE, CABLE TV AND GAS.

trad/holmes associates
Civil Engineering
Mammoth Lakes
California 93546

MOUNTAIN VISTAS TENTATIVE TRACT MAP NO. 37-54

CHALFANT, CALIFORNIA

SPECIFIC PLAN

JUNE 6, 2005

Prepared for:

D. ANTHONY MIZE
WF FUND II, LLC
10621 CIVIC CENTER DRIVE
RANCHO CUCAMONGA, CA 91730
(909) 987 9191

LEGEND

- UTIL — PROPOSED DRY UTILITY LINES
- PROJECT PROPERTY LINE
- PROPOSED LOT LINE
- PROPOSED DOUBLE LOT PROPANE SERVICE LATERAL
- PROPOSED SINGLE LOT PROPANE SERVICE LATERAL

MASTER UTILITY PLAN DRY UTILITIES

0' 100' 200'

EXHIBIT 8 OF 8