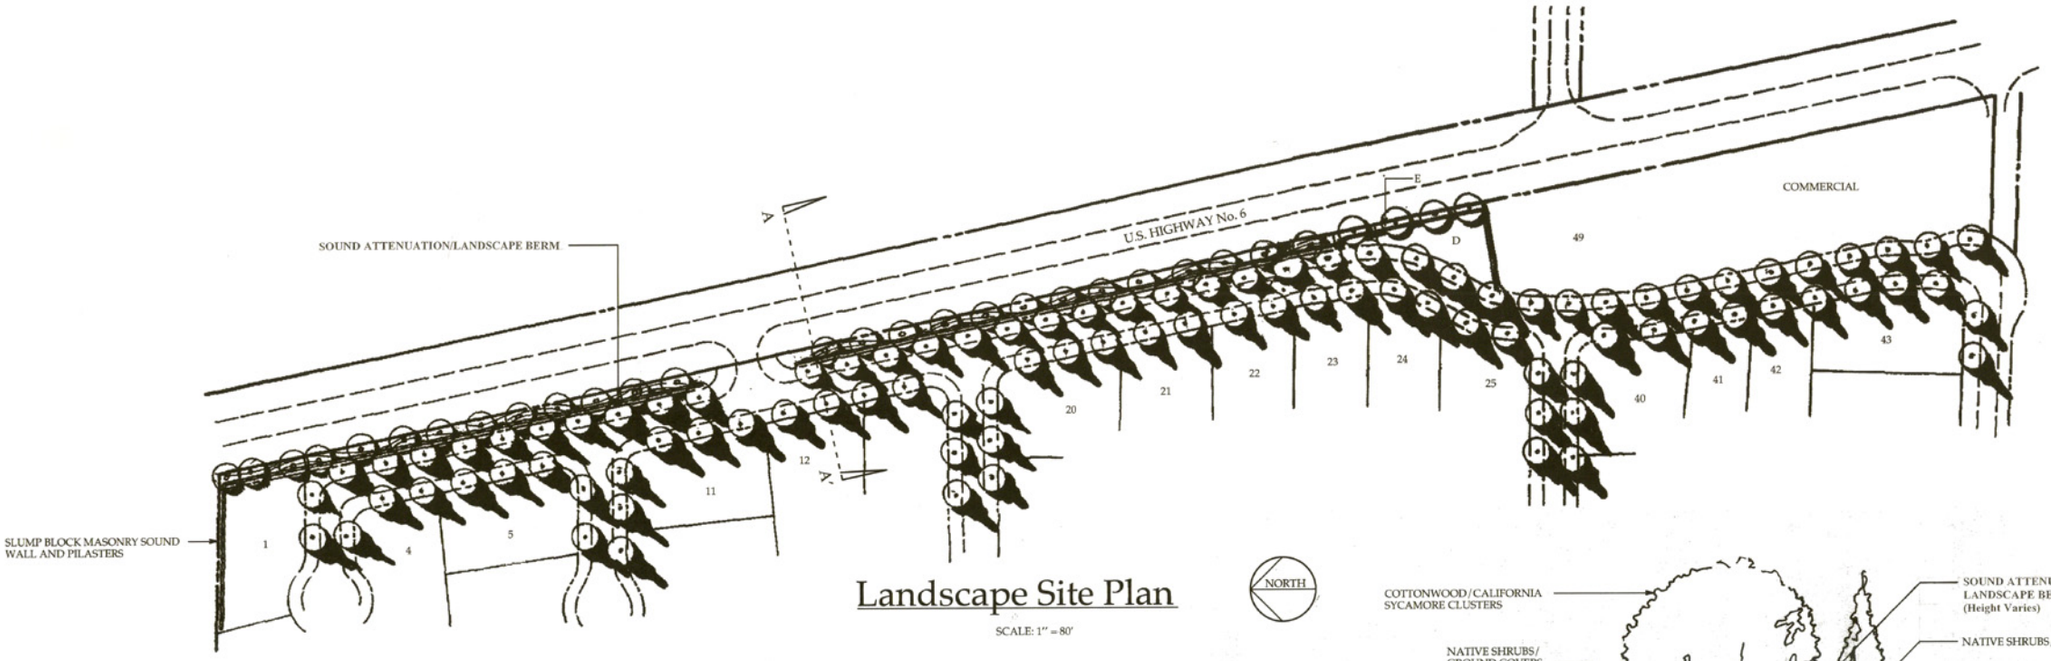


## Landscape Site Plan

SCALE: 1" = 80'

NORTH

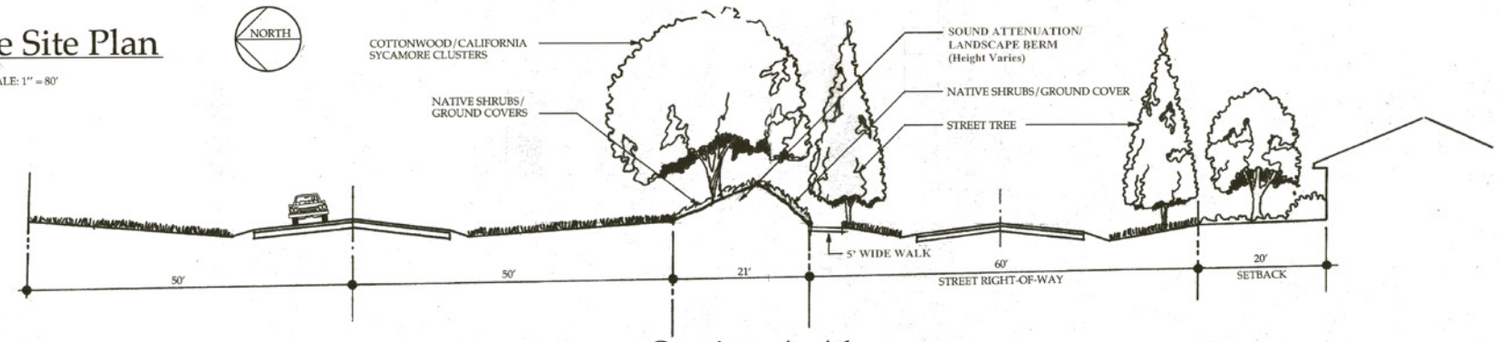


## Section A-A'

SCALE: 1" = 10'

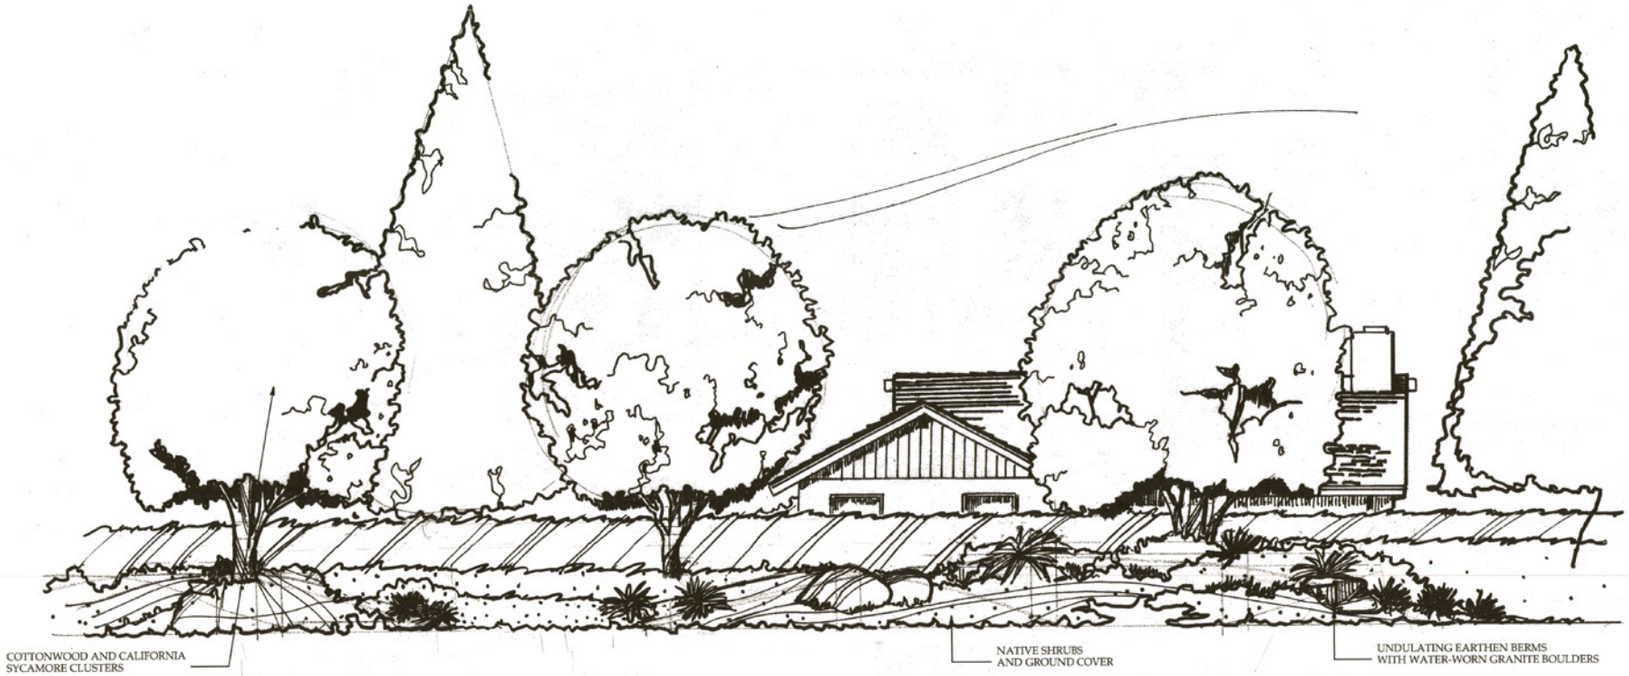


## Elevation-Landscape Buffer from U.S. Highway No. 6

SCALE 1/4"=1'-0"

# BROWN PROPERTY

APN - 26-210-37
CHALFANT VALLEY, MONO COUNTY, CALIFORNIA
WORK FORCE HOME BUILDERS, L.L.C.
10261 CIVIC CENTER DRIVE,
RANCHO CUCAMONGA, CA LIFORNIA 91730

NORTH

SCALE: 1" = 10'
Date: June 2004