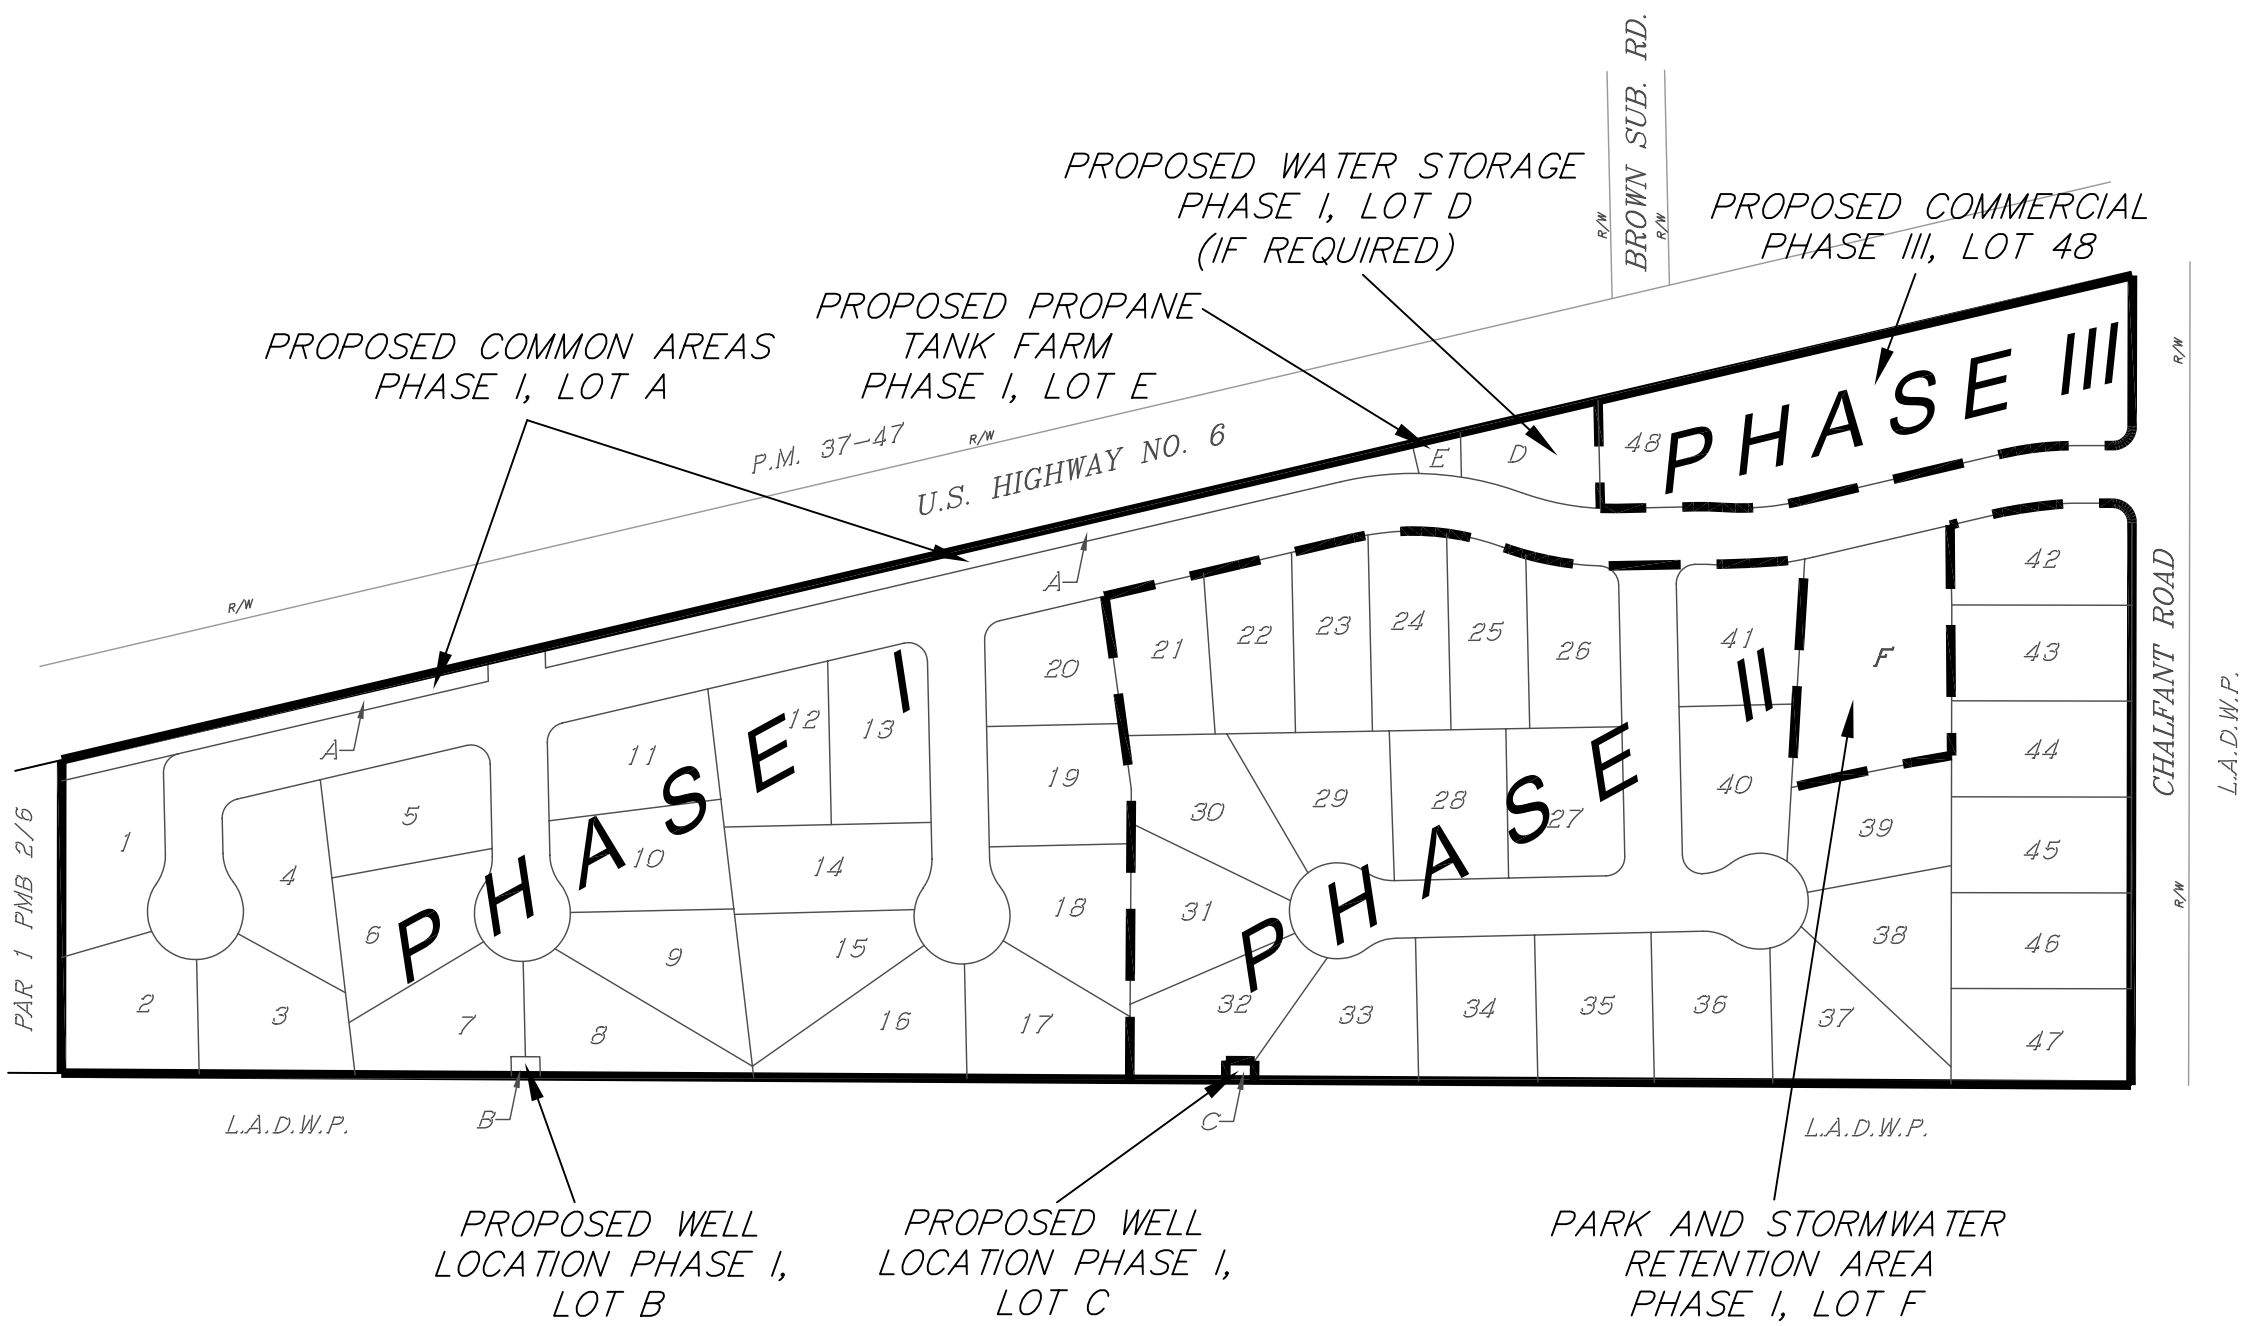

trad/holmes associates
Civil Engineering
Mammoth Lakes
California 93546

MOUNTAIN VISTAS TENTATIVE TRACT MAP NO. 37-54

CHALFANT, CALIFORNIA

SPECIFIC PLAN

JUNE 6, 2005

Prepared for:

D. ANTHONY MIZE
WF FUND II, LLC
10621 CIVIC CENTER DRIVE
RANCHO CUCAMONGA, CA 91730
(909) 987 9191

LEGEND

- PHASING DELINEATION
- PROJECT PROPERTY LINE
- PROPOSED LOT LINE

MASTER PHASING PLAN

0' 100' 200'

EXHIBIT 3 OF 8