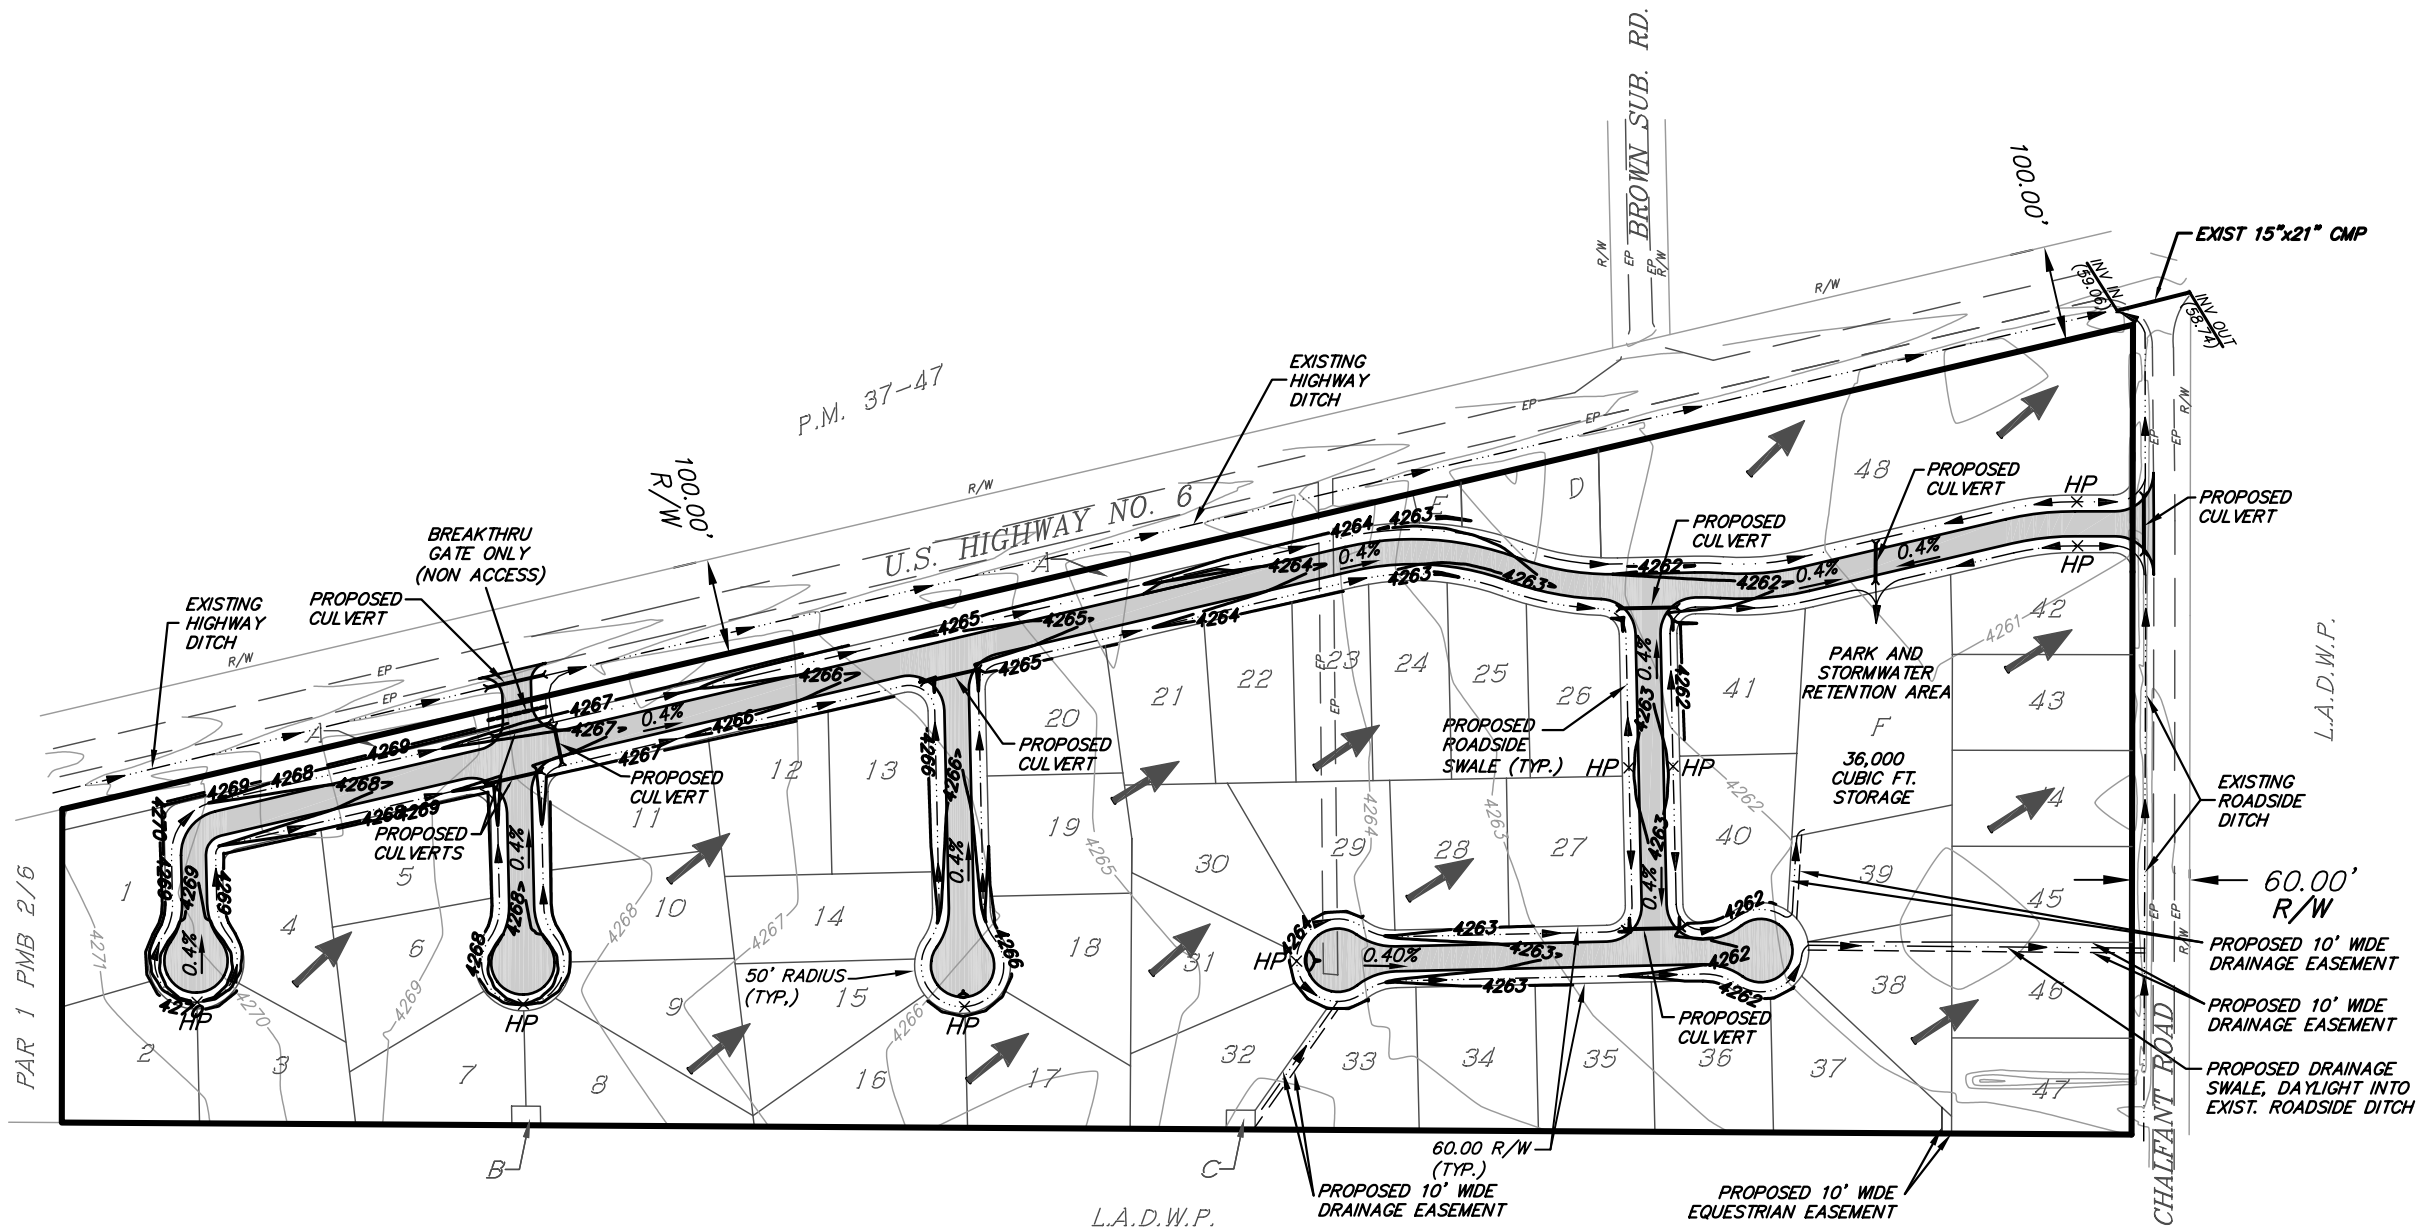

POST DEVELOPMENT ONSITE Q_{25} = 15.5 cfs

PRE-DEVELOPMENT ONSITE Q_{25} = 4.3 cfs

ONSITE/RETENTION STORAGE TO REDUCE POST DEVELOPMENT FLOW TO PRE-DEVELOPMENT CONDITION = 36,000 cf

trad/holmes associates
Civil Engineering
Mammoth Lakes
California 93546

MOUNTAIN VISTAS TENTATIVE TRACT MAP NO. 37-54

CHALFANT, CALIFORNIA

SPECIFIC PLAN

JUNE 6, 2005

Prepared for:

D. ANTHONY MIZE
WF FUND II, LLC
10621 CIVIC CENTER DRIVE
RANCHO CUCAMONGA, CA 91730
(909) 987 9191

LEGEND

- PROJECT PROPERTY LINE
- PROPOSED LOT LINE
- 4262 — PROPOSED FINISHED GRADE CONTOUR AND ELEVATION
- 4262 — EXITING GROUND CONTOUR AND ELEVATION
- PROPOSED A.C. PAVING
- 0.40% — PROPOSED GRADE RATE
- PROPOSED 15"x21" CULVERT (OVAL CROSS-SECTION)
- HP — HIGH POINT
- DIRECTION OF NATURAL AND PROPOSED DRAINAGE

MASTER PRELIMINARY GRADING & DRAINAGE PLAN

0' 100' 200'

EXHIBIT 6 OF 8