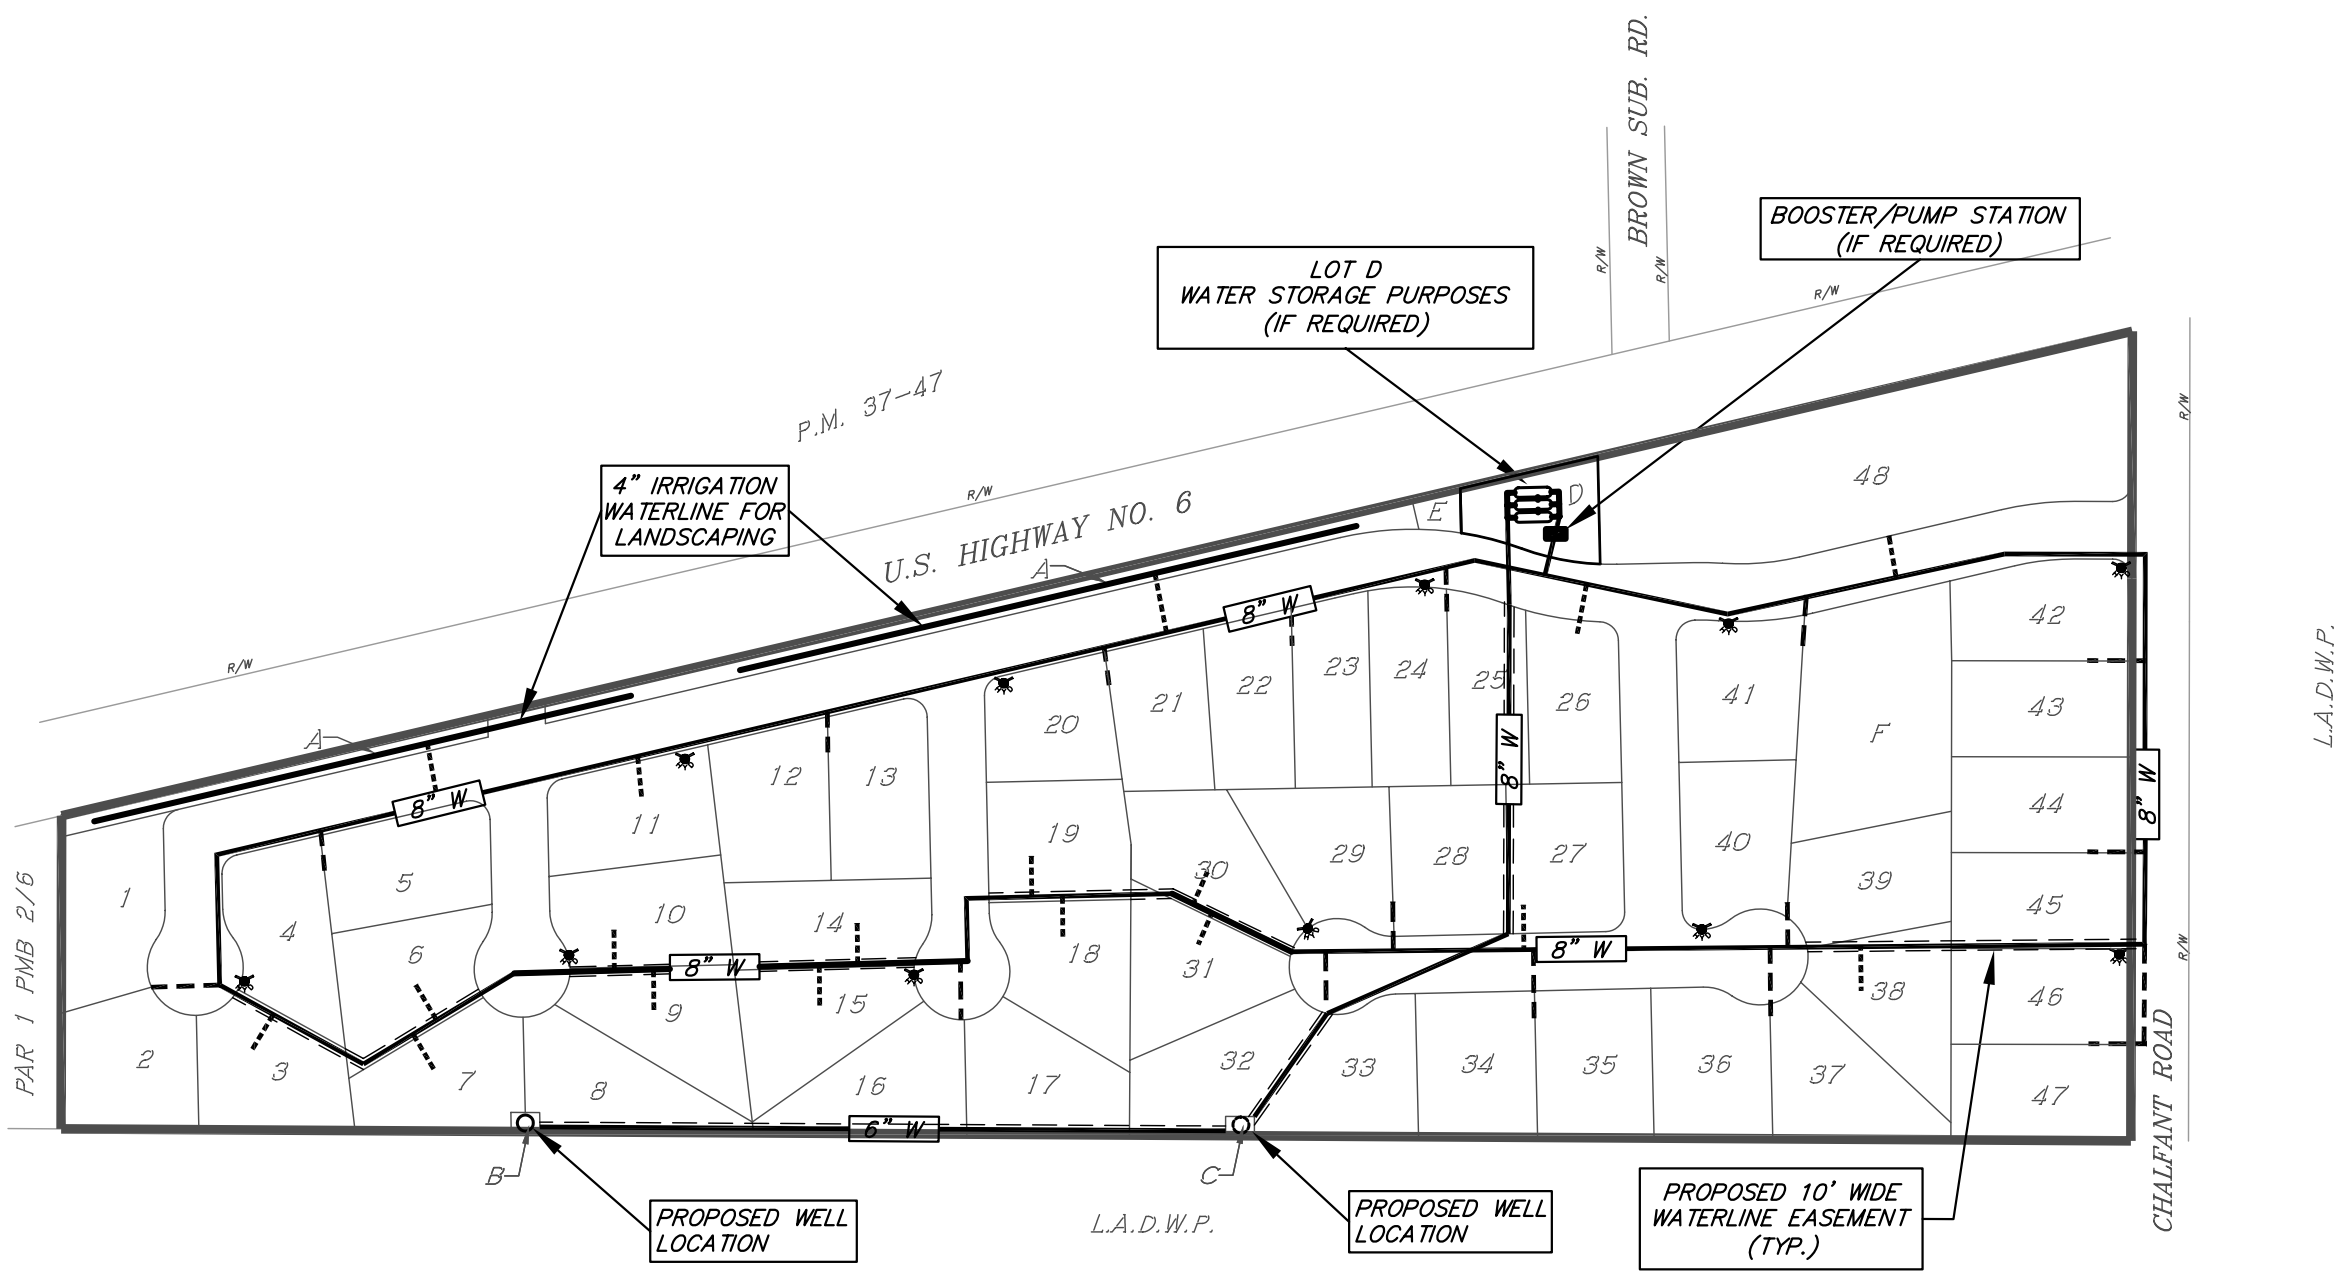

NOTE:

PROPOSED INDIVIDUAL SEPTIC SYSTEMS ON EACH LOT.

FOR LANDSCAPE PURPOSES, ASSUME WELL HEADS TO BE 2'± ABOVE SURROUNDING GRADE AND 6' HIGH SECURITY FENCES AROUND LOTS B, C, D & E.

trad/holmes associates
Civil Engineering
Mammoth Lakes
California 93546

MOUNTAIN VISTAS TENTATIVE TRACT MAP NO. 37-54

CHALFANT, CALIFORNIA

SPECIFIC PLAN

JUNE 6, 2005

Prepared for:

D. ANTHONY MIZE
WF FUND II, LLC
10621 CIVIC CENTER DRIVE
RANCHO CUCAMONGA, CA 91730
(909) 987 9191

LEGEND

- 8" W — PROPOSED WATER LINE
- PROPOSED DOUBLE LOT WATER SERVICE LATERAL
- PROPOSED SINGLE LOT WATER SERVICE LATERAL
- PROJECT PROPERTY LINE
- PROPOSED LOT LINE
- PROPOSED HYDRANT LOCATION

MASTER UTILITY PLAN WATER & SEWAGE SYSTEM

0' 100' 200'

EXHIBIT 7 OF 8