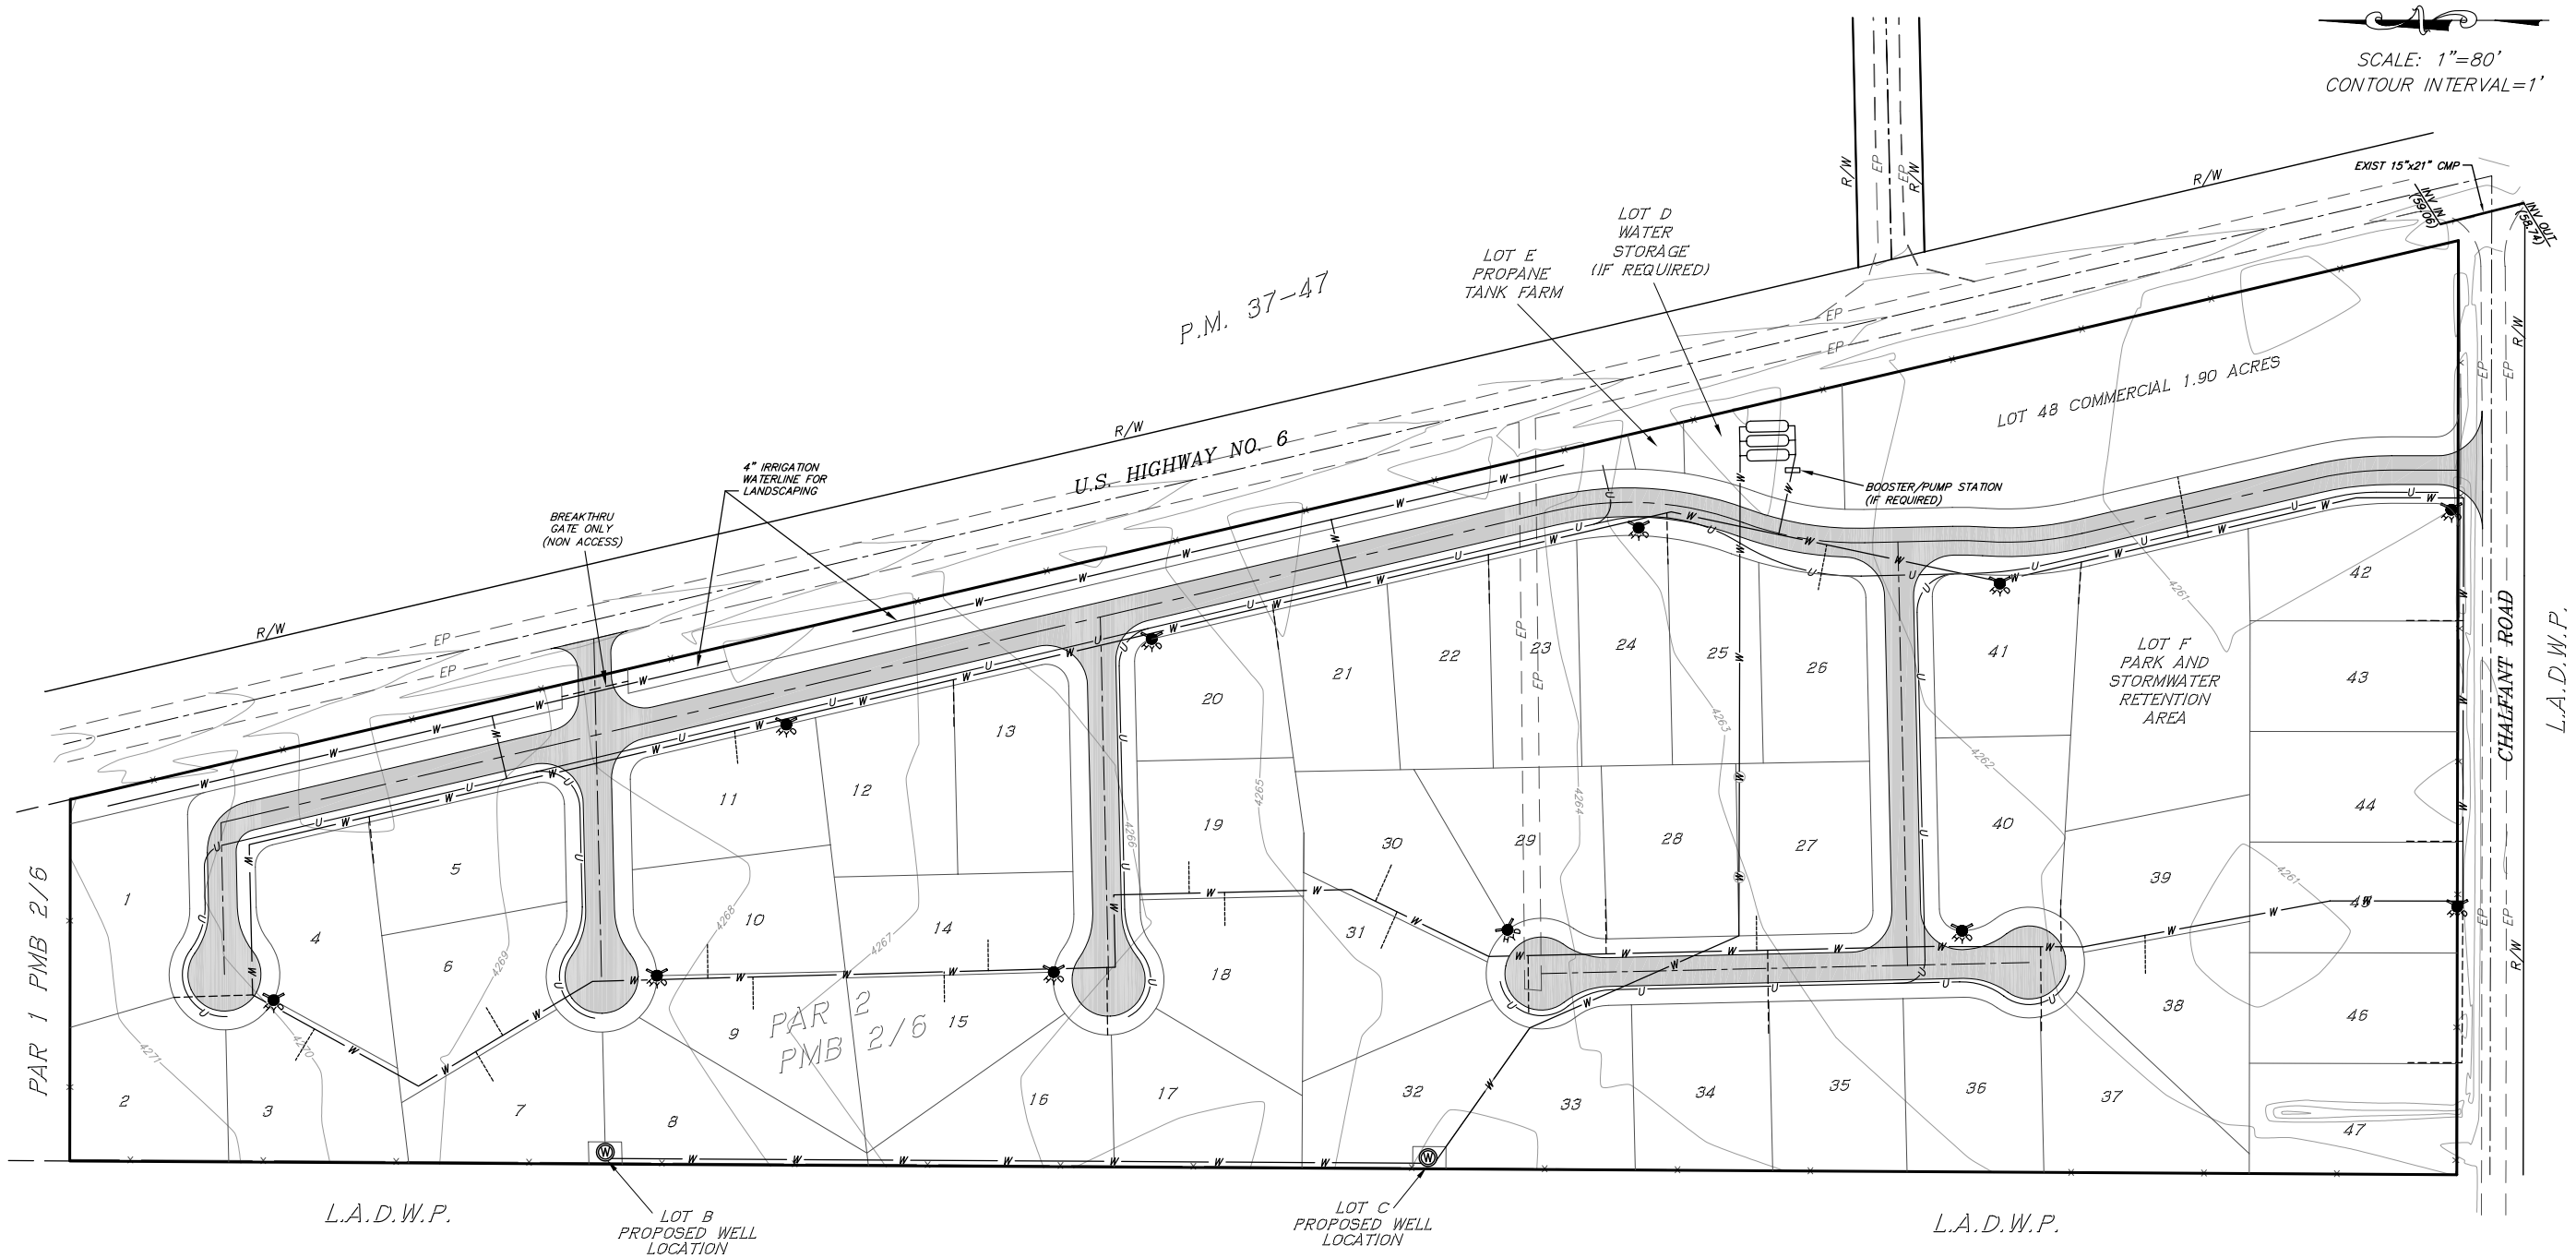

LEGEND:

—— W ——	PROPOSED WATER LINE
– – – – – – – –	PROPOSED DOUBLE LOT WATER SERVICE LATERAL
- - - - - - - - - -	PROPOSED SINGLE LOT WATER SERVICE LATERAL
—— U ——	PROPOSED JOINT UTILITY TRENCH PROPANE/ELECTRIC/TELEPHONE
	PROPOSED FIRE HYDRANT
	PROPOSED WELL LOCATION
— — — EP — — —	EXISTING EDGE OF PAVEMENT
—— R/W ——	EXISTING RIGHT OF WAY
	PROPOSED PAVING AREA
	SUBJECT TRACT LINE
	PROPOSED LOT LINES
—— – —— – ——	CENTERLINE

SHEET INDEX:

SHEET 1: COVER SHEET, LOT LAYOUT, PHASING.
SHEET 2: PRELIMIMARY GRADING & DRAINAGE PLAN.
SHEET 3: PRELIMINARY UTILITY PLAN.
SHEET 4: PRELIMINARY BASE FLOOD ELEVATION MAP.

SPECIFIC PLAN TENTATIVE TRACT MAP NO. 37-54

PRELIMINARY UTILITY PLAN

PREPARED FOR: D. ANTHONY MIZE/ WF FUND II, LLC

triad/holmes assoc.
civil engineering
land surveying

post office box 1570
549 old mammoth rd, ste. 202
MAMMOTH LAKES, ca 93546
phone (760) 934-7588
fax (760) 934-5619
e-mail triad@thainc.com

214 west line st. suite e
BISHOP, ca 93514
phone (760) 873-8027
fax (760) 873-8224
e-mail bishop@thainc.com

777 woodside rd. suite a
REDWOOD CITY, ca 94061
phone (650) 366-0216
fax (650) 366-0298
e-mail sf@thainc.com

513 lincoln avenue, suite c
NAPA, ca 94558
phone (707) 251-9170
fax (707) 251-9108
e-mail napa@thainc.com

555 chorro st. suite a
SAN LUIS OBISPO, ca 93405
phone (805) 544-8908
fax (805) 544-8932
e-mail slo@thainc.com

217 west central avenue, suite a
LOMPOC, ca 93436
phone (805) 742-0032
fax (805) 742-0033
e-mail lompoc@thainc.com

1061 serpentine lane, suite f
PLEASANTON, ca 94566
phone (925) 485-1085
fax (925) 485-1083
e-mail pleasanton@thainc.com

Copyright (C) 2005 by Triad/Holmes Associates

All Rights Reserved. This Document is Intended Only for Use on the Project Specified in the Title Block. Any Reproduction of this Document or Portions of this Document, Without the Expressed Written Consent of Triad/Holmes, is Prohibited.

REVISIONS	BY
RESIZED LOT 49 3/31/05	AH/MC
4/21/05 WATERLINE LOTS 38, 44 & IRR.	AH/MC
6/3/05 TOTAL 48 LOTS	AH/MC

DATE	2/18/2005
SCALE	1"=80'
DRAWN	AH/OFG
JOB NO.	4-0180-1
DWG	4-0180-1_TTM5
SHEET	3 OF 4 SHEETS

C:\Land Projects 2004\4-0180 NEW\dwg\4-0180-1_TTM5.dwg Jun 03,2005 - 6:25pm, wiehmann