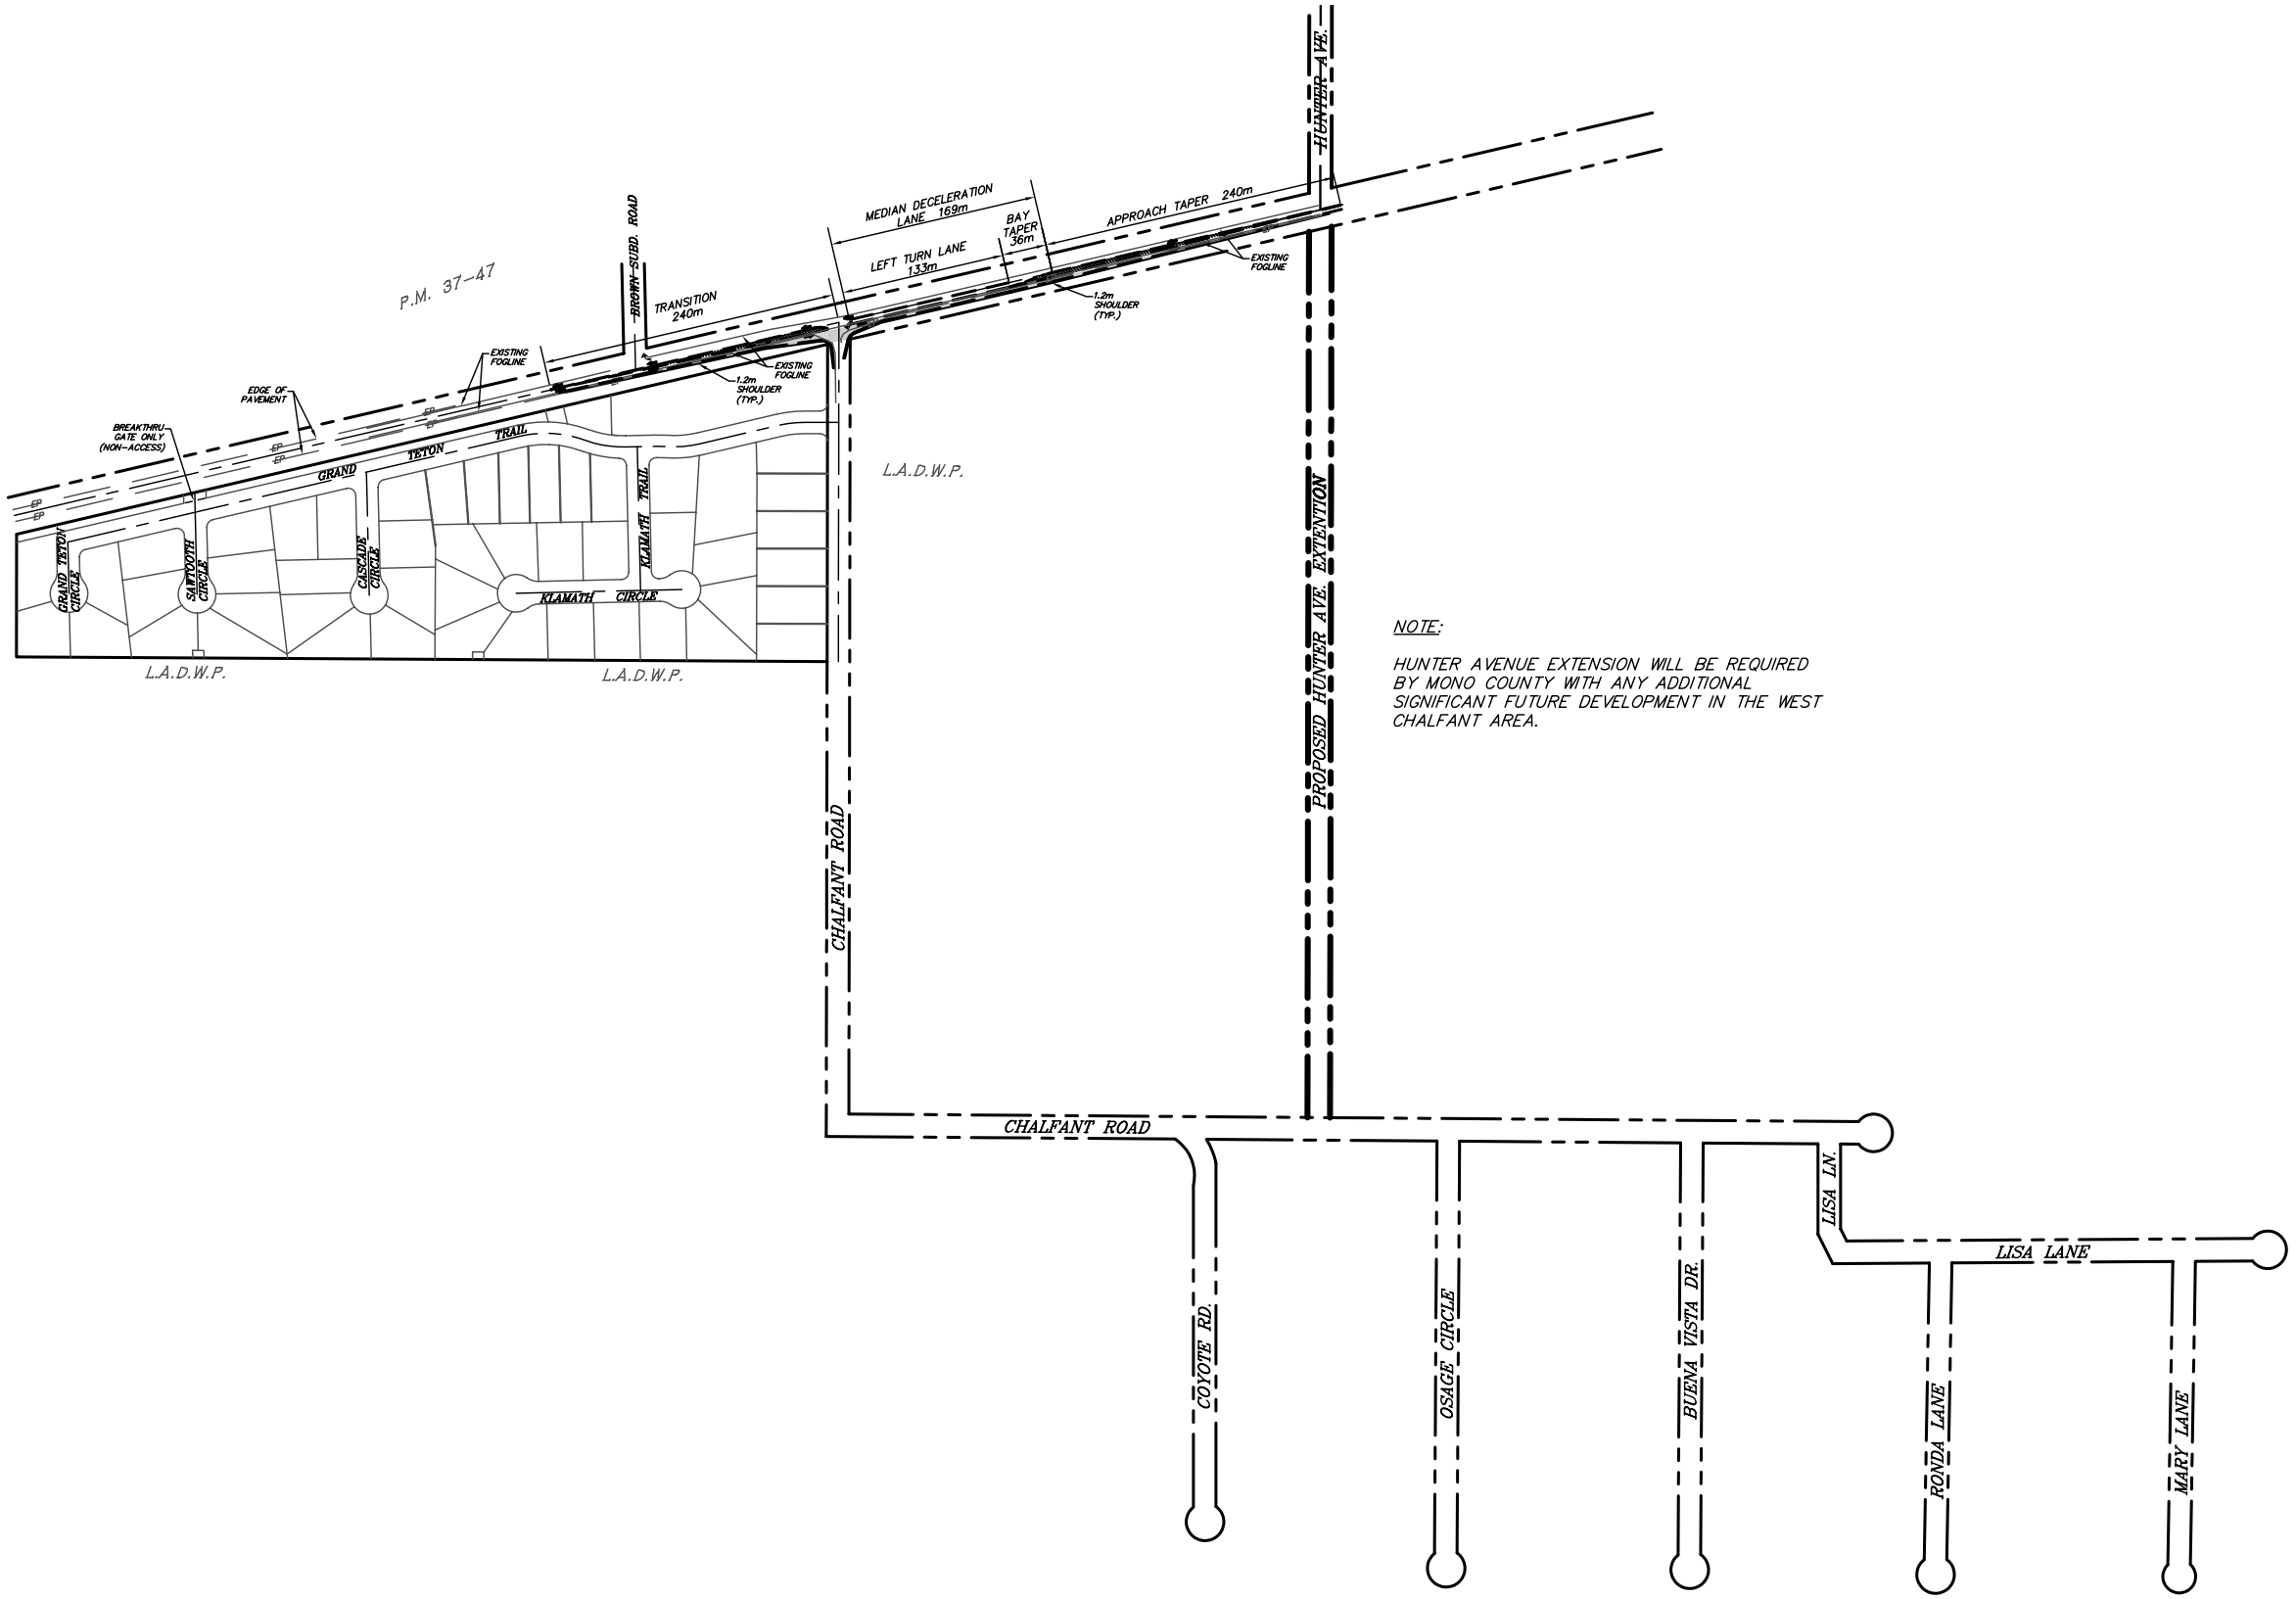

NOTE:

HUNTER AVENUE EXTENSION WILL BE REQUIRED BY MONO COUNTY WITH ANY ADDITIONAL SIGNIFICANT FUTURE DEVELOPMENT IN THE WEST CHALFANT AREA.

trad/holmes associates
Civil Engineering
Mammoth Lakes
California 93546

MOUNTAIN VISTAS TENTATIVE TRACT MAP NO. 37-54

CHALFANT, CALIFORNIA

SPECIFIC PLAN

JUNE 6, 2005

Prepared for:

D. ANTHONY MIZE
WF FUND II, LLC
10621 CIVIC CENTER DRIVE
RANCHO CUCAMONGA, CA 91730
(909) 987 9191

LEGEND

- RIGHT-OF-WAY LINE
- PROJECT PROPERTY LINE
- PROPOSED LOT LINE
- PROPOSED STRIPING
- LEGAL CENTERLINE
- PROPOSED A.C. PAVING
- CIRCULATION ARROWS
- EP — EXIST. EDGE OF PAVEMENT

MONO COUNTY REGIONAL PLAN

0' 250' 500'

EXHIBIT 5D OF 8