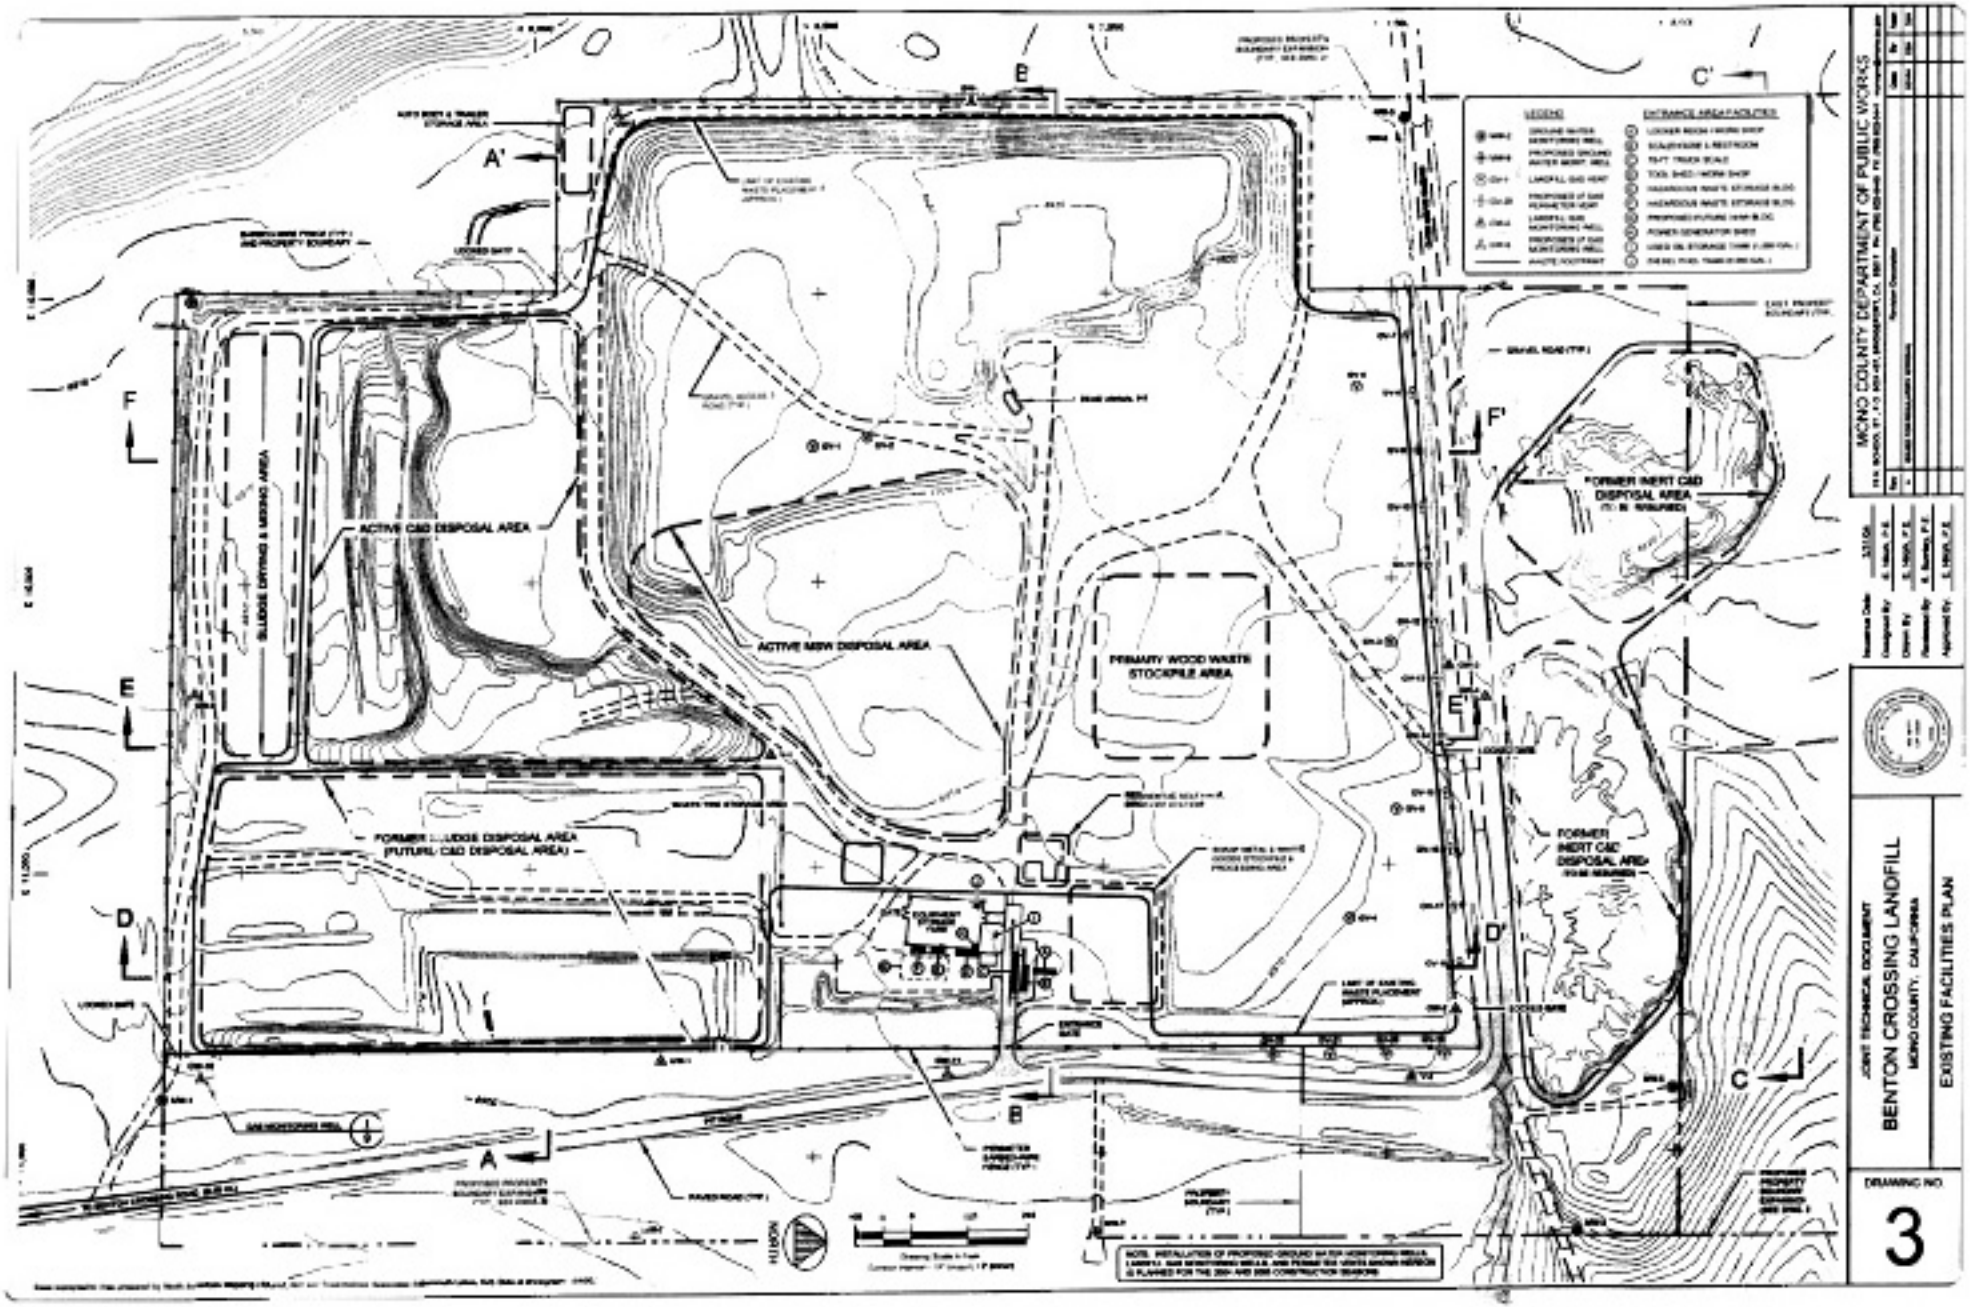
ACTIVE CAD DISPOSAL AREA
ACTIVE NEW DISPOSAL AREA
PRIMARY WOOD WASTE STOCKPILE AREA
FORMER INERT CAD DISPOSAL AREA
FORMER INERT CAD DISPOSAL AREA
FORMER SLUDGE DISPOSAL AREA (FUTURE CAD DISPOSAL AREA)
A
A'
B
B'
C
C'
D
D'
E
E'
F
F'
LEGEND
ENTRANCE AREA FACILITIES
MONO COUNTY DEPARTMENT OF PUBLIC WORKS
JOINT TECHNICAL DOCUMENT
BENTON CROSSING LANDFILL
MONO COUNTY, CALIFORNIA
EXISTING FACILITIES PLAN
DRAWING NO.
3