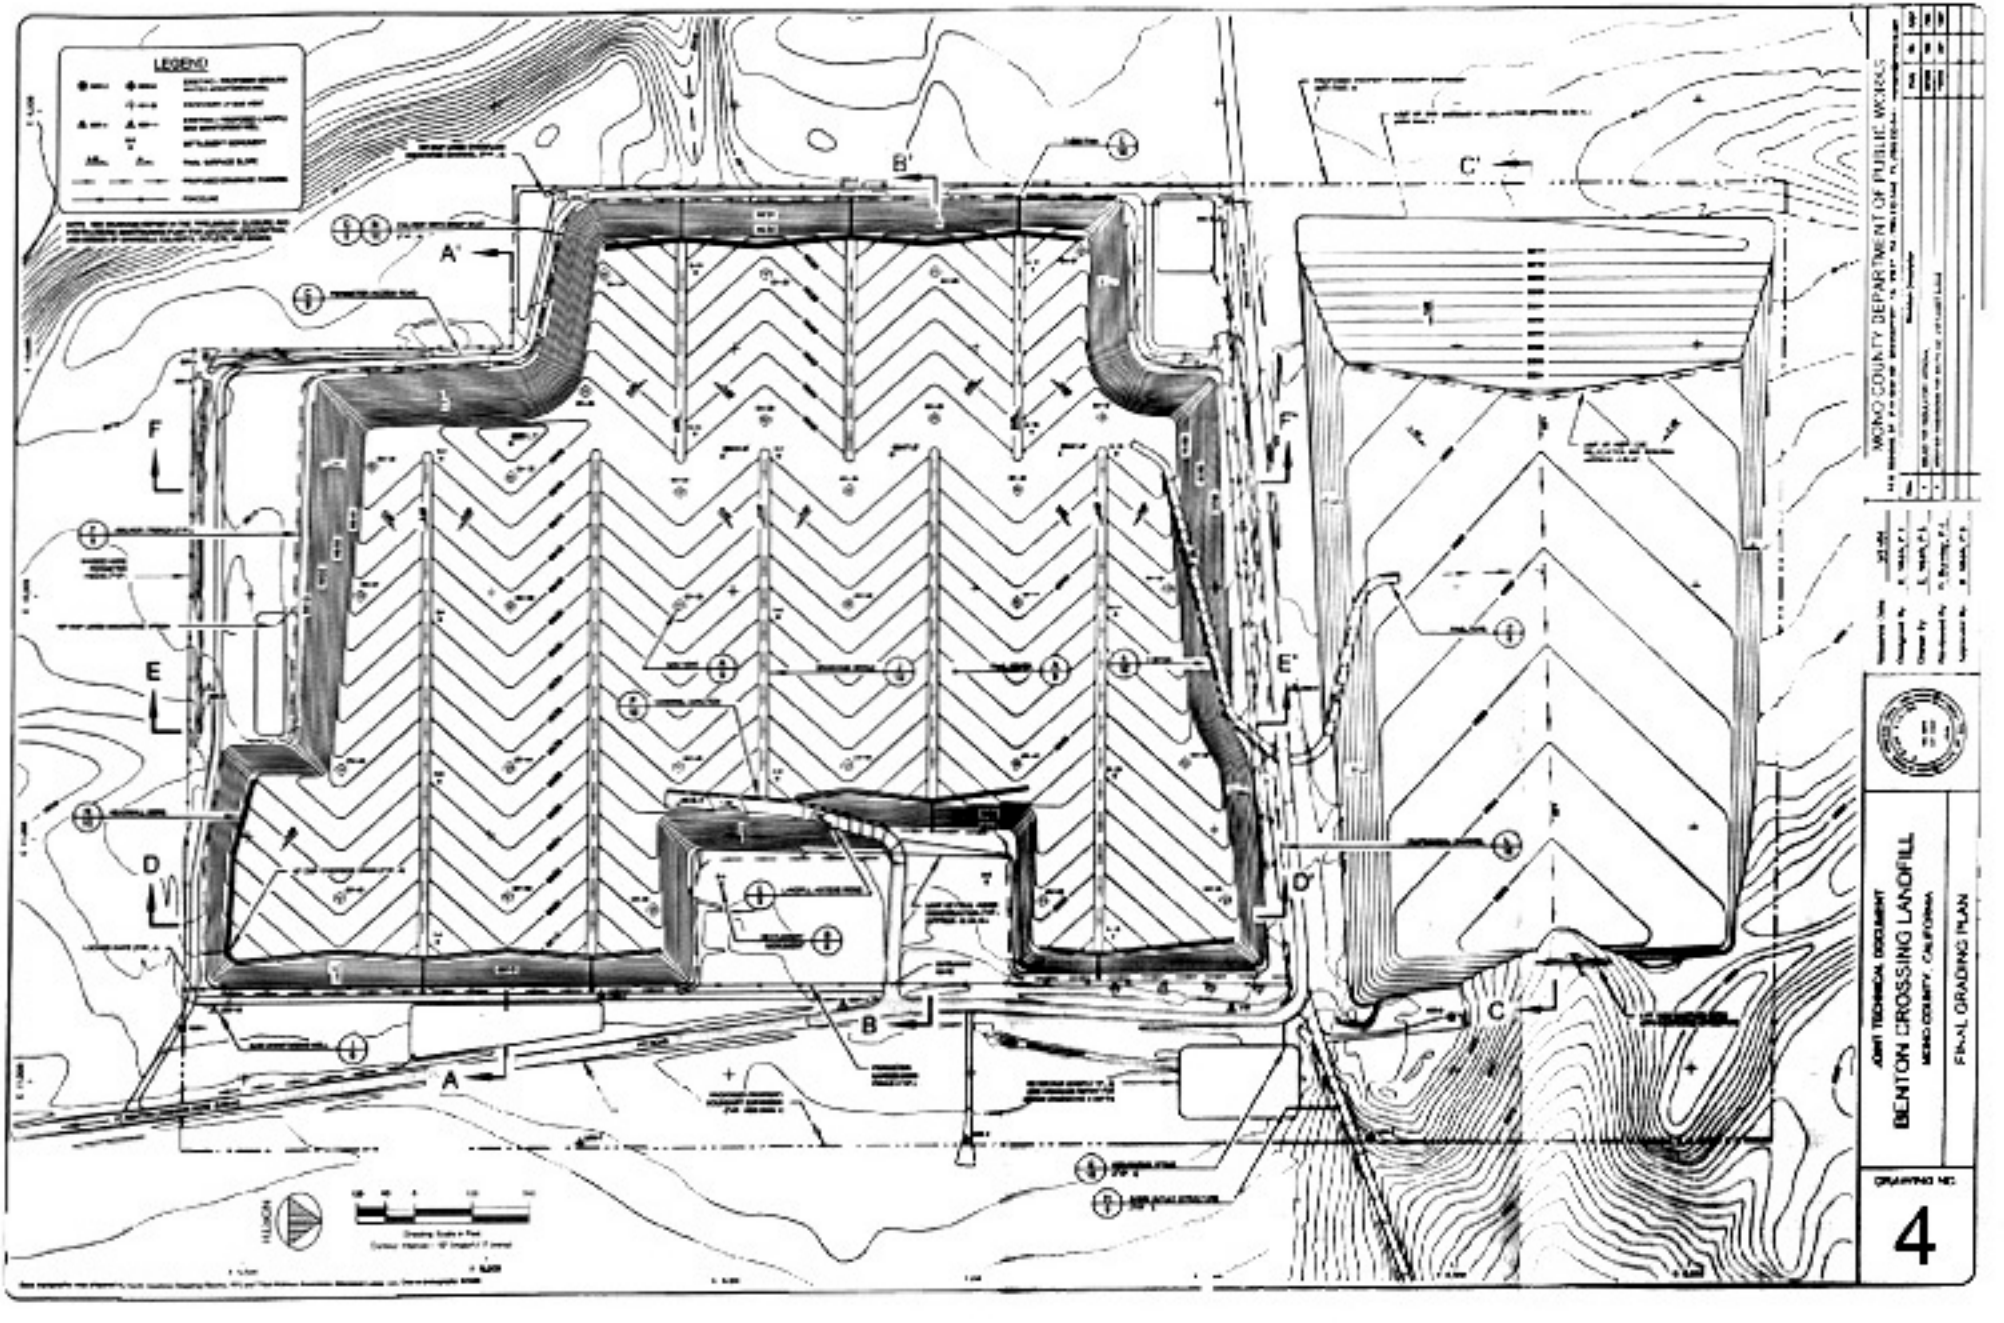
LEGEND
A
A'
B
B'
C
C'
D
D'
E
E'
F
F'
MONO COUNTY DEPARTMENT OF PUBLIC WORKS
JOINT TECHNICAL DOCUMENT
BENTON CROSSING LANDFILL
MONO COUNTY, CALIFORNIA
FINAL GRADING PLAN
DRAWING NO.
4