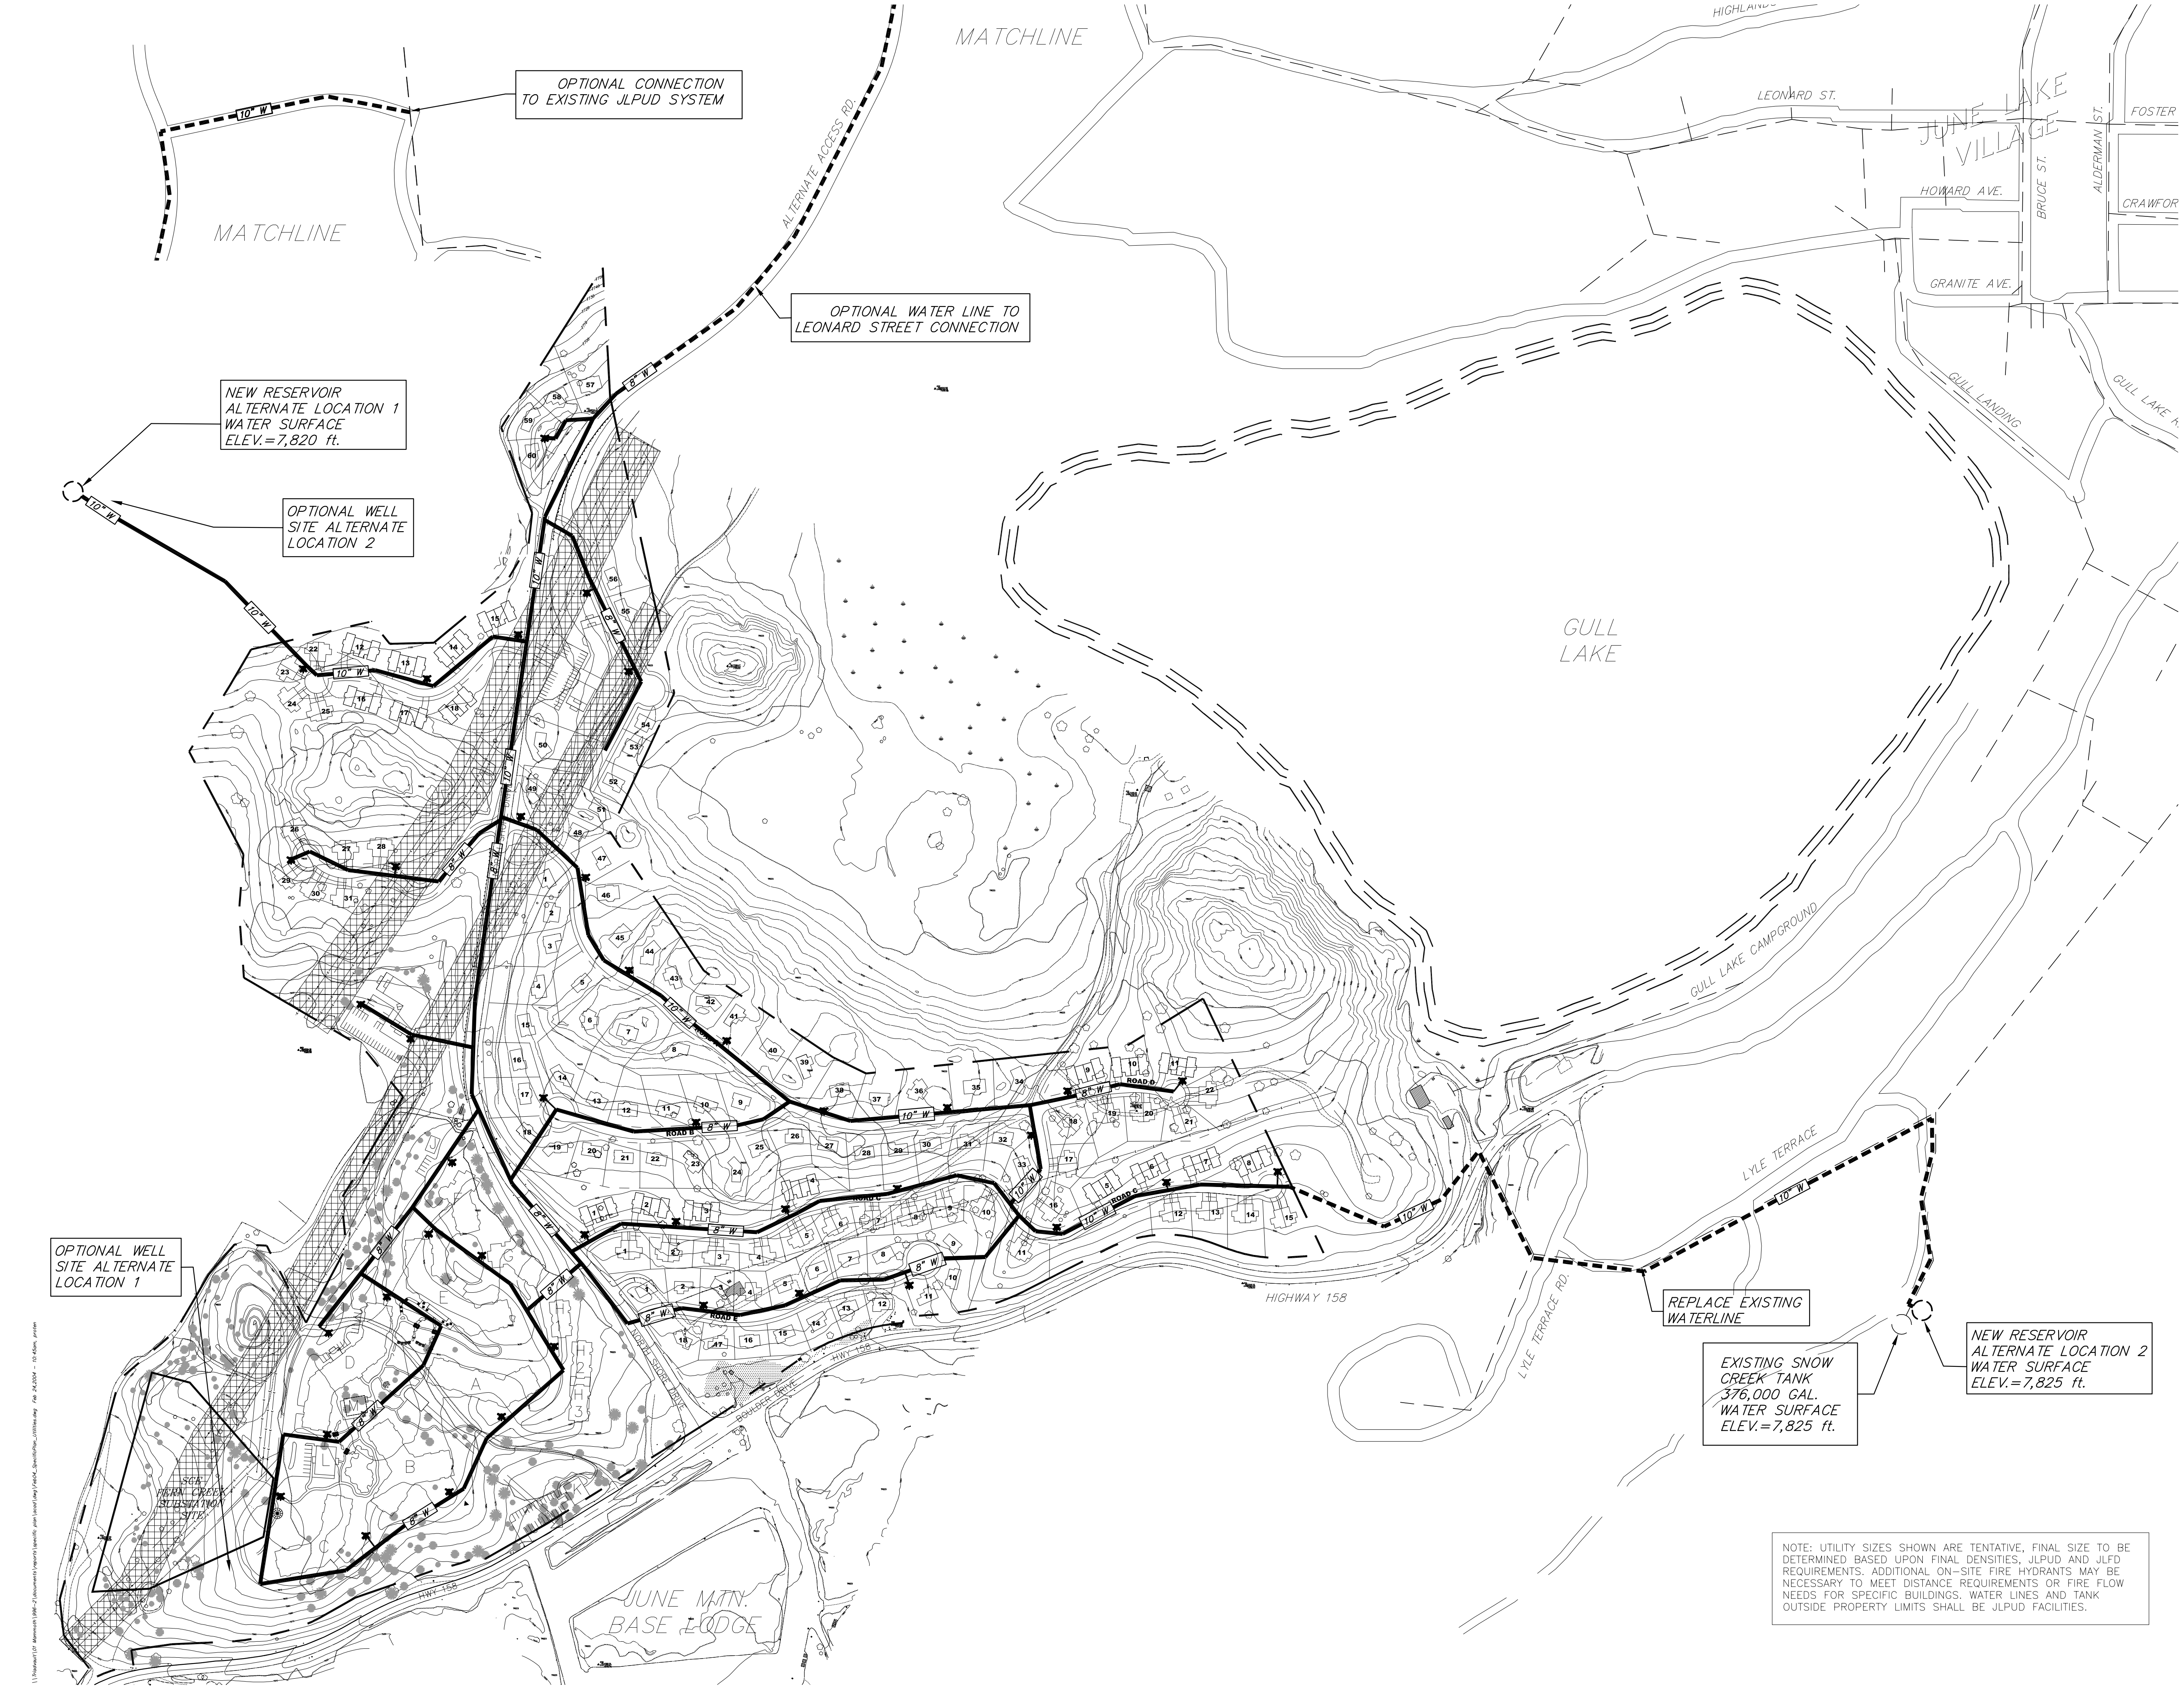

triad/holmes associates
Civil Engineering
Mammoth Lakes
California 93546

JUNE LAKE RODEO GROUNDS

JUNE LAKE, CALIFORNIA

SPECIFIC PLAN

FEBRUARY 2004

Prepared for:
Intrawest California Holdings, Inc.
6900 south McCarran Boulevard
Reno, Nevada

INTRAWEST

LEGEND

Symbol	Description
	PROPOSED JLPUD WATER LINE
UTIL	PROPOSED DRY UTILITY LINES
8" W	PROPOSED WATER MAIN
8" SS	PROPOSED SEWER MAIN
8" PS	PROPOSED PRESSURE SEWER MAIN
	EXISTING WATER MAIN
SS	EXISTING SEWER MAIN
	PROJECT PROPERTY LINE
	PROPOSED LOT LINE
	EXISTING FIRE HYDRANT
	PROPOSED FIRE HYDRANT
	EXISTING SEWER MANHOLE
	PROPOSED SEWER MANHOLE
	PROPOSED ROADWAY
12	PROPOSED BUILDING
	SCE EASEMENT

MASTER
UTILITY PLAN
WATER SYSTEM

0 100 200 400

EXHIBIT H1

NOTE: UTILITY SIZES SHOWN ARE TENTATIVE, FINAL SIZE TO BE DETERMINED BASED UPON FINAL DENSITIES, JLPUD AND JLFD REQUIREMENTS. ADDITIONAL ON-SITE FIRE HYDRANTS MAY BE NECESSARY TO MEET DISTANCE REQUIREMENTS OR FIRE FLOW NEEDS FOR SPECIFIC BUILDINGS. WATER LINES AND TANK OUTSIDE PROPERTY LIMITS SHALL BE JLPUD FACILITIES.

\\Triadvault\01 Mammoth\996-2\documents\reports\specific plan\acad\dwg\Feb04_SpecificPlan_Utilities.dwg Feb 24,2004 - 10:45am, proten