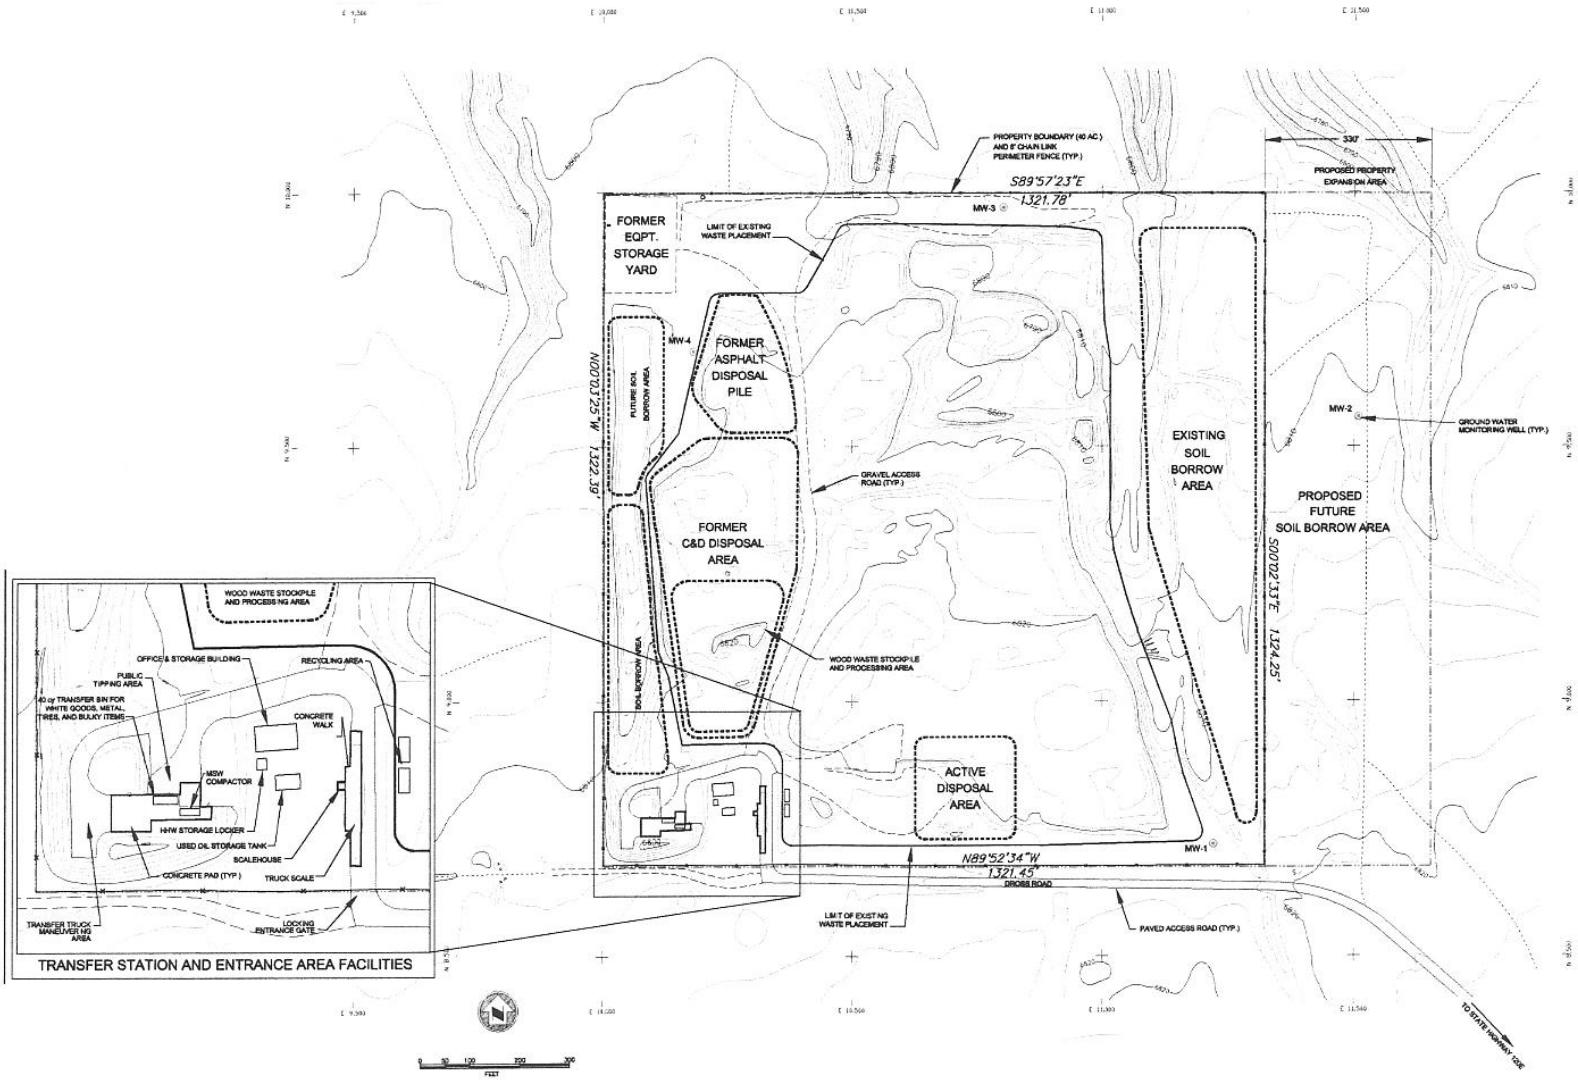
PROPERTY BOUNDARY (40 AC.) AND 8' CHAIN LINK PERIMETER FENCE (TYP.)
S89°57'23"E
1321.78'
MW-3
330'
PROPOSED PROPERTY EXPANSION AREA
FORMER EQPT. STORAGE YARD
LIMIT OF EXISTING WASTE PLACEMENT
MW-4
FUTURE SOIL BORROW AREA
FORMER ASPHALT DISPOSAL PILE
N00°03'25"W
1322.59'
GRAVEL ACCESS ROAD (TYP.)
FORMER C&D DISPOSAL AREA
SOIL BORROW AREA
WOOD WASTE STOCKPILE AND PROCESSING AREA
EXISTING SOIL BORROW AREA
MW-2
GROUND WATER MONITORING WELL (TYP.)
PROPOSED FUTURE SOIL BORROW AREA
S00°02'33"E
1324.25'
ACTIVE DISPOSAL AREA
MW-1
N89°52'34"W
1321.45'
DROBS ROAD
LIMIT OF EXISTING WASTE PLACEMENT
PAVED ACCESS ROAD (TYP.)
TO STATE HIGHWAY 12DE
WOOD WASTE STOCKPILE AND PROCESSING AREA
OFFICE & STORAGE BUILDING
RECYCLING AREA
PUBLIC TIPPING AREA
40 cy TRANSFER BIN FOR WHITE GOODS, METAL, TIRES, AND BULKY ITEMS
CONCRETE WALK
MSW COMPACTOR
H/W STORAGE LOCKER
USED OIL STORAGE TANK
SCALEHOUSE
CONCRETE PAD (TYP.)
TRUCK SCALE
TRANSFER TRUCK MANEUVERING AREA
LOCKING ENTRANCE GATE
TRANSFER STATION AND ENTRANCE AREA FACILITIES
0 50 100 200 300
FEET