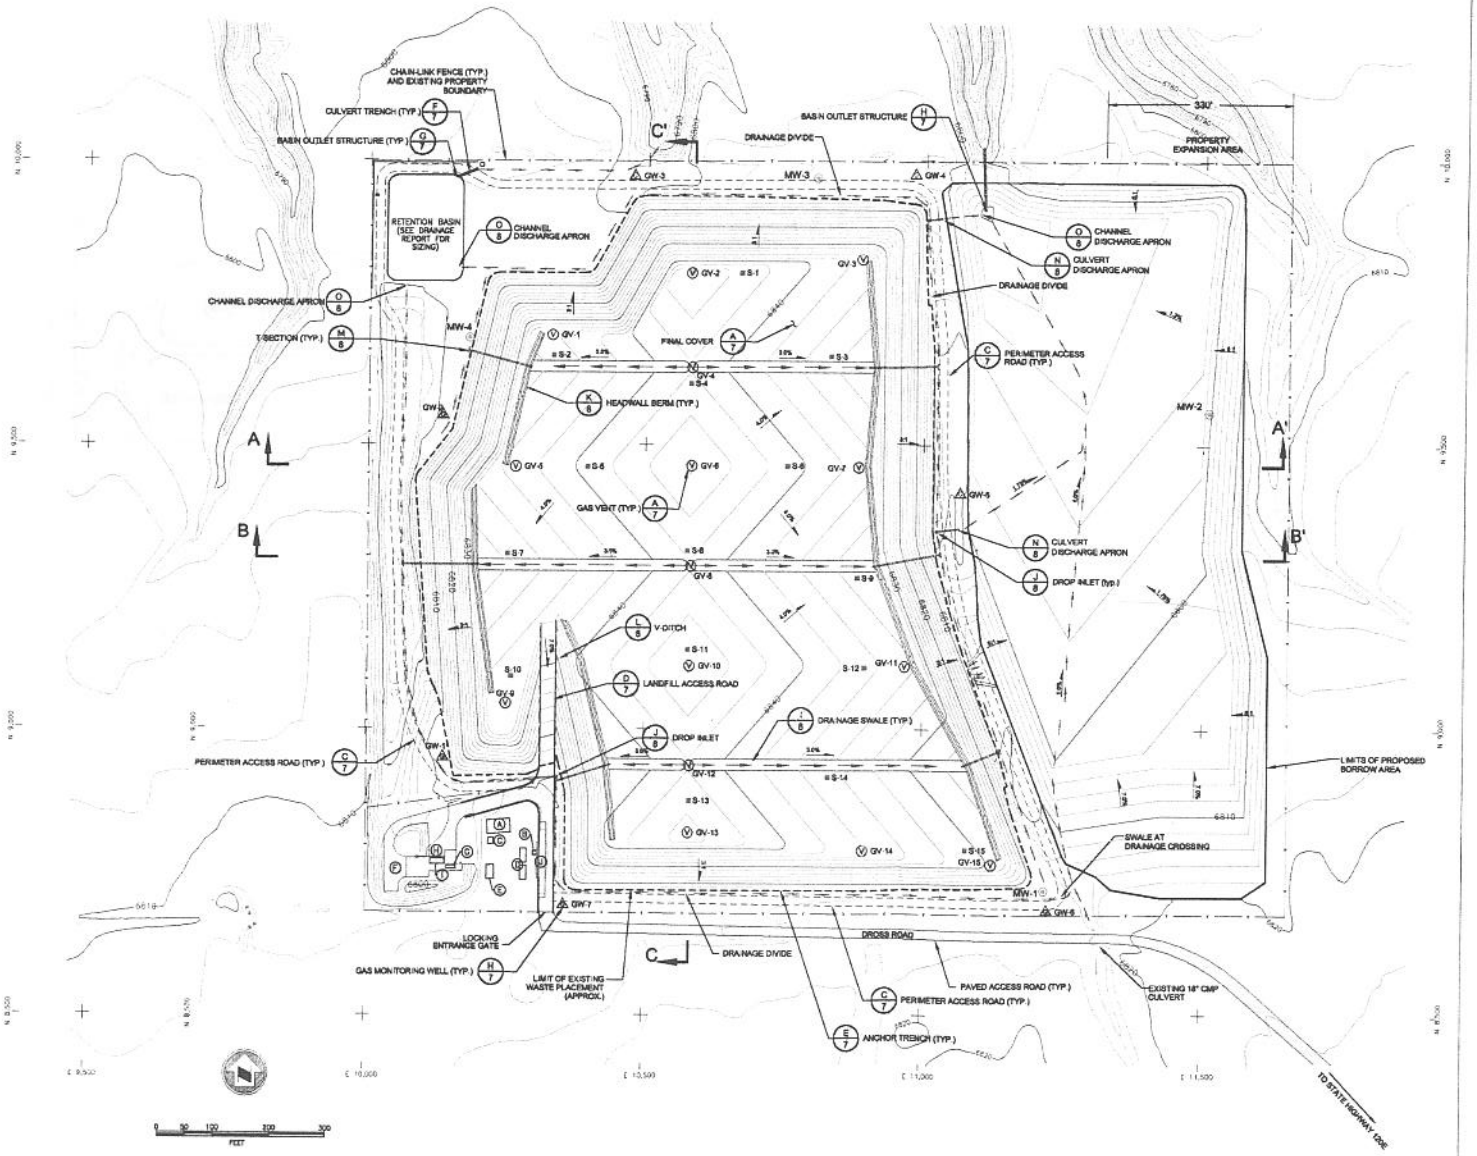

LEGEND

- MW-2 GROUND WATER MONITORING WELL
- GV-15 PROPOSED LF GAS PER METER VENT
- GW-7 PROPOSED LF GAS MONITORING WELL
- S-1 PROPOSED SETTLEMENT MONUMENT LOCATION
- WASTE FOOTPRINT
- DRAINAGE CHANNEL

TRANSFER STATION FACILITIES

- A OFFICE & STORAGE BUILDING
- B SCALEHOUSE
- C HHW STORAGE LOCKER
- D RECYCLING AREA
- E USED OIL STORAGE TANK (500 GAL.)
- F TRANSFER TRUCK MANEUVERING AREA
- G MSW COMPACTOR
- H PUBLIC TIPPING AREA
- I 40 cy TRANSFER BIN FOR WHITE GOODS, METAL, TIRES, AND BULKY ITEMS
- J TRUCK SCALE