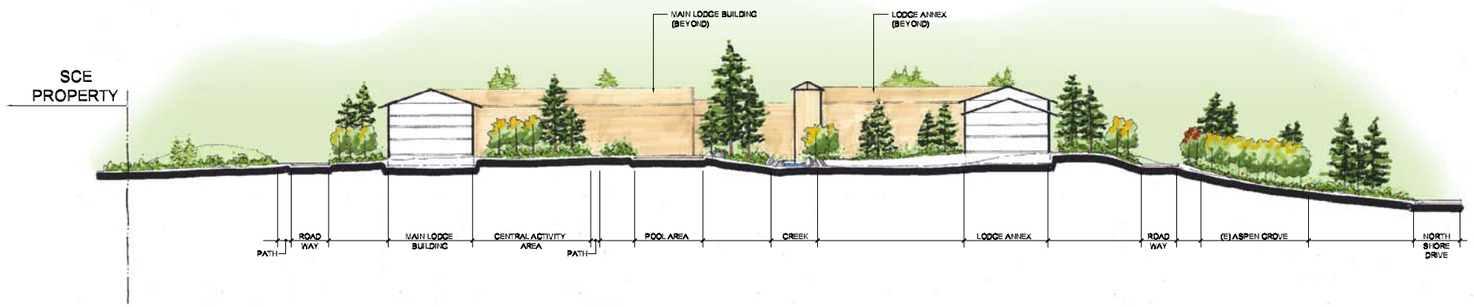

SECTION A

SCALE: 1"=30'

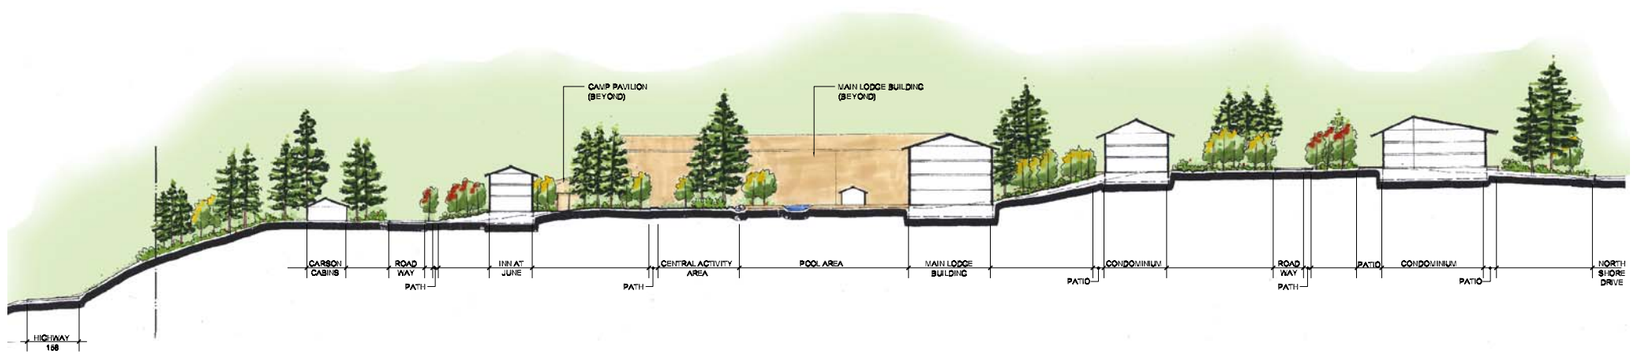

SECTION B

SCALE: 1"=30'

PERKINS DESIGN ASSOCIATES
SITE PLANNING
LANDSCAPE ARCHITECTURE
RESORT DESIGN
2375 E Perth Ave., #105
Fresno, CA 93720
tel 559-359-6981
fax 559-359-2267

ids INTEGRATED DESIGN STUDIO

RODEO GROUNDS SPECIFIC PLAN

JUNE LAKE, CA
JULY 2005

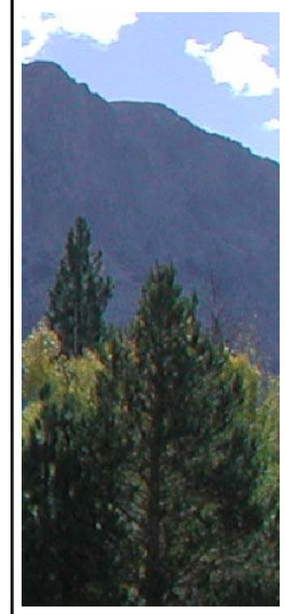

Prepared for:

Intrawest California Holdings, Inc.
6900 South McCarran Boulevard
Reno, Nevada

intrawest placemaking

RESORT SECTIONS

EXHIBIT F