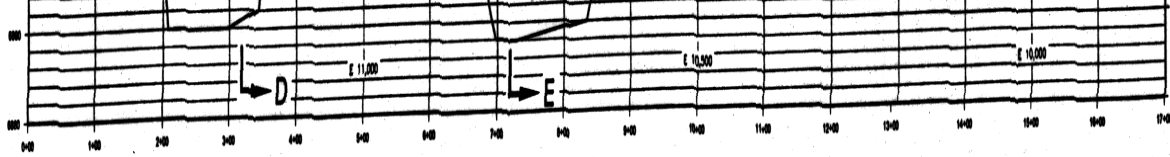

SECTION A-A'

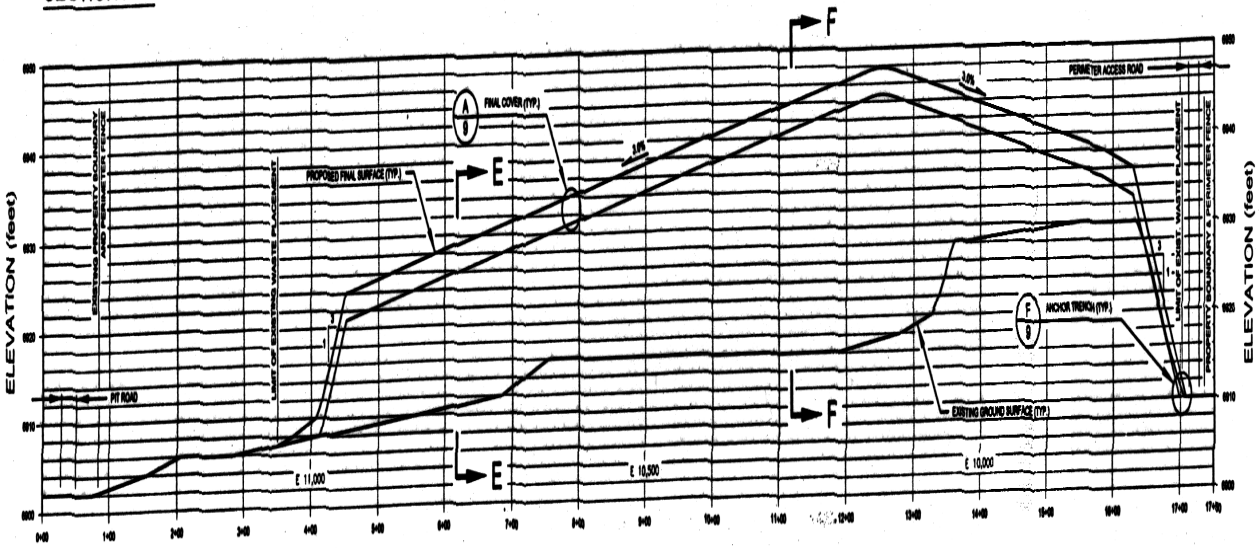

SECTION B-B'

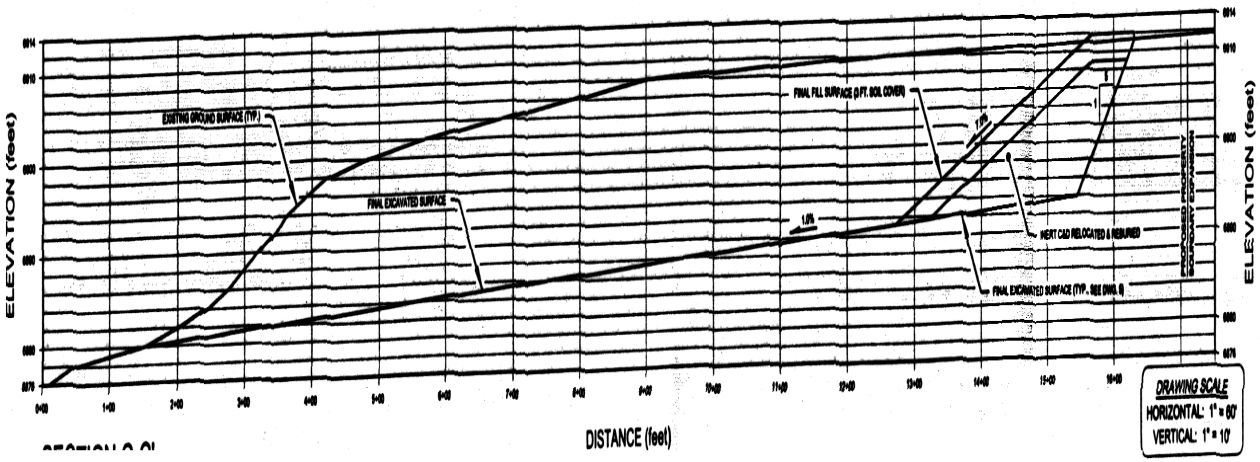

DRAWING SCALE
HORIZONTAL: 1" = 60'
VERTICAL: 1" = 10'

74 N. SCHOOL
Rev. A ISSUED FC

Issuance Date: 3/31/04
Designed By: E. Nikirk, P.E.
Drawn By: E. Nikirk, P.E.
Reviewed By: R. Burnley, P.E.
Approved By: E. Nikirk, P.E.

JOINT TECHNICAL DOCUMENT
BENTON CROSSING LANDFILL
MONO COUNTY, CALIFORNIA
CROSS-SECTIONS, SHEET 1 OF 2

DRAWING NO.
6