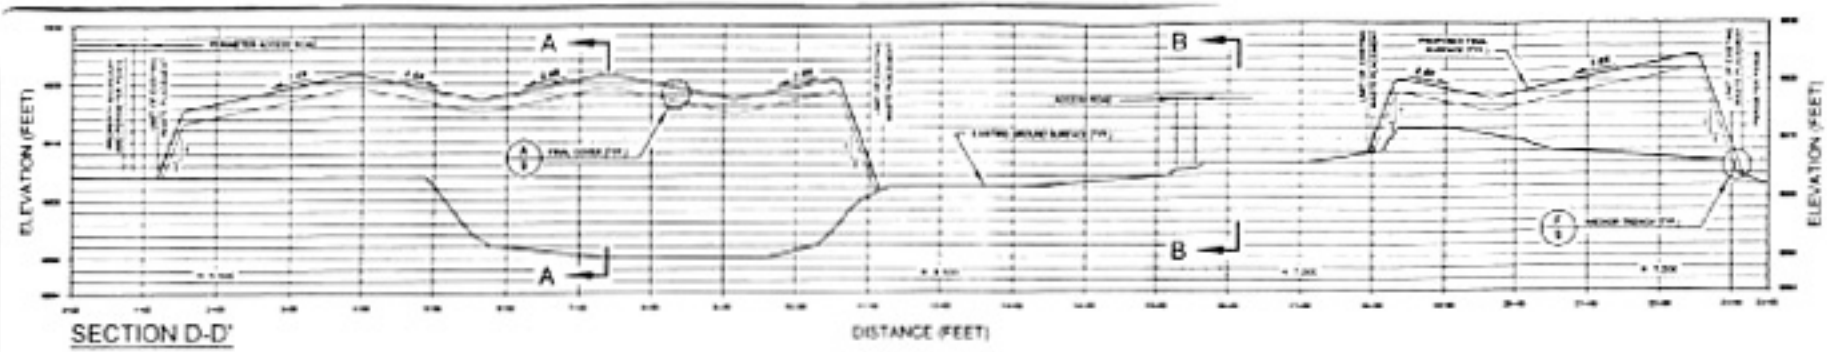

SECTION D-D'

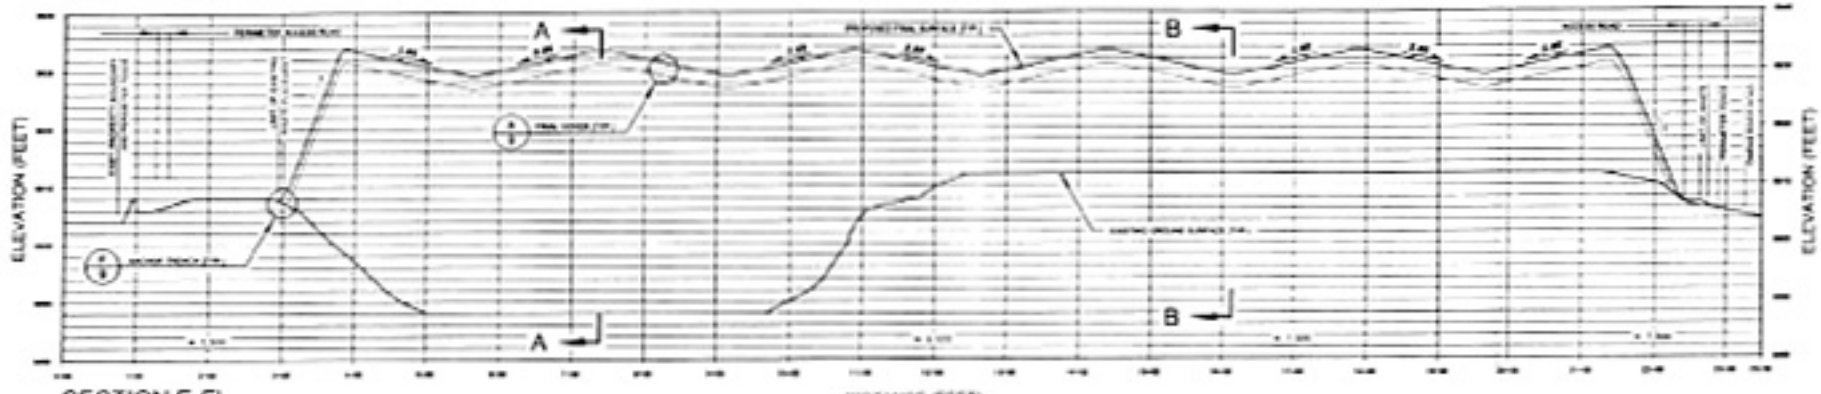

SECTION E-E'

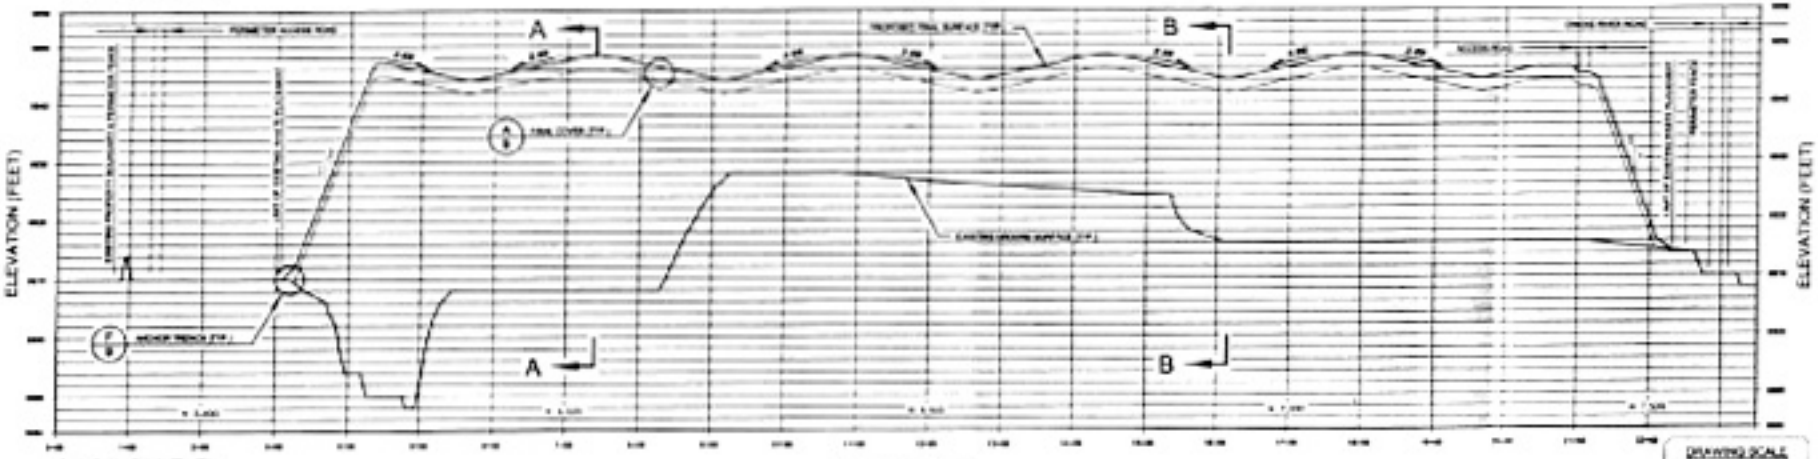

SECTION F-F'

DRAWING SCALE
HORIZONTAL: 1" = 80'
VERTICAL: 1" = 10'

MONO COUNTY DEPARTMENT OF PUBLIC WORKS

JOINT TECHNICAL DOCUMENT
BENTON CROSSING LANDFILL
MONO COUNTY, CALIFORNIA
CROSS-SECTIONS, SHEET 2 OF 2

DRAWING NO.
7