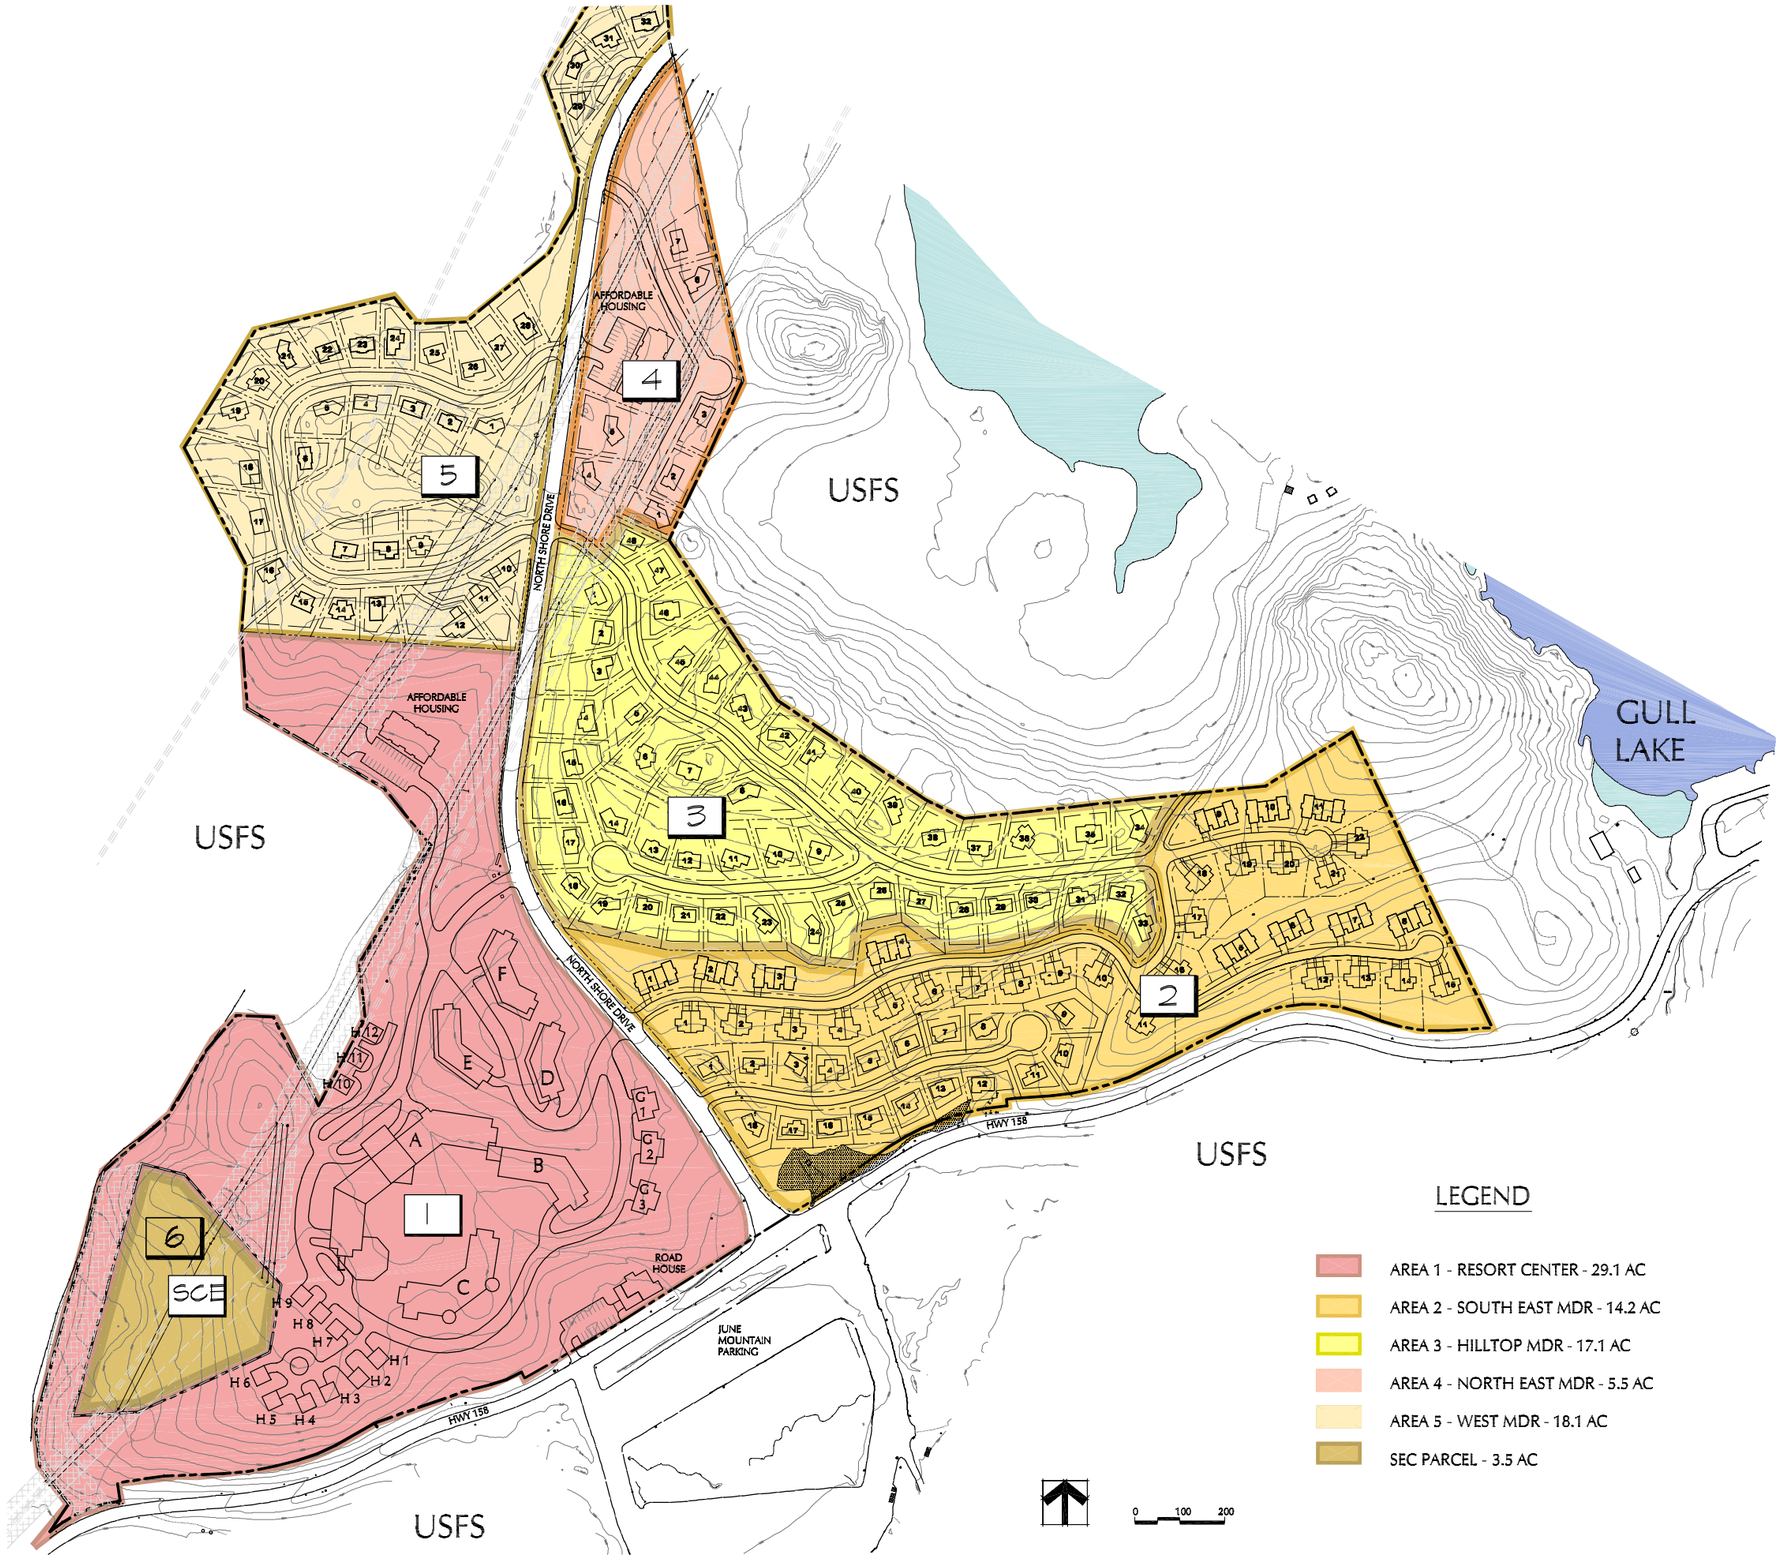

PERKINS DESIGN ASSOCIATES
SITE PLANNING
LANDSCAPE ARCHITECTURE
RESORT DESIGN
2575 E. Perrin Ave., #105
Fresno, CA 93720
tel 559-299-5382
fax 559-299-3267

ids INTEGRATED DESIGN STUDIO INC

RODEO GROUNDS SPECIFIC PLAN

JUNE LAKE, CA
JULY 2005

Prepared for:
Intrawest California Holdings, Inc.
6900 South McCarran Boulevard
Reno, Nevada

intrawest placemaking

LAND USE AREAS

EXHIBIT B