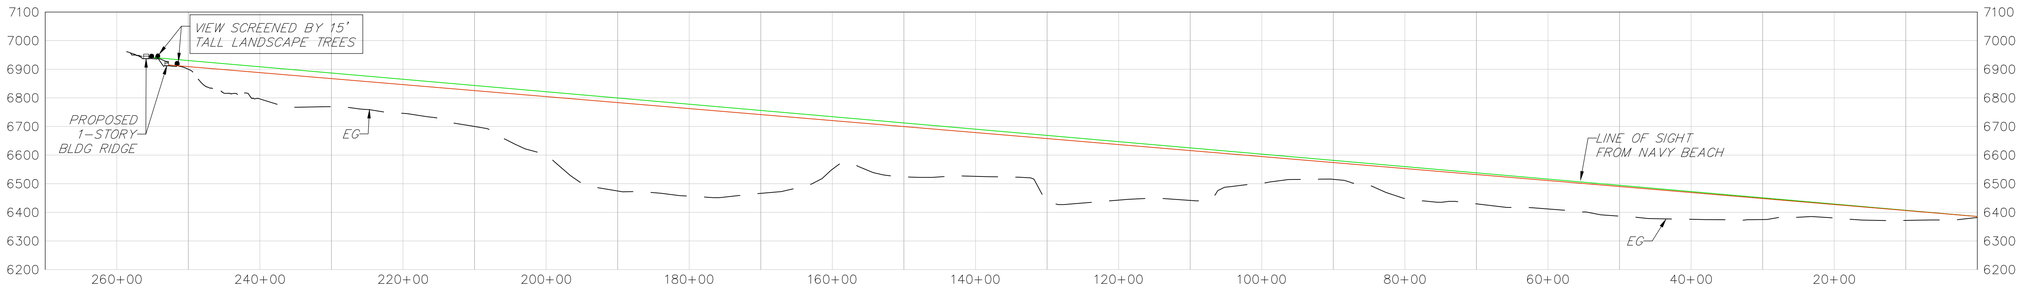

VIEW 1 FROM NAVY BEACH
SCALE:
HOR: 1"=1000'
VER: 1"=250'

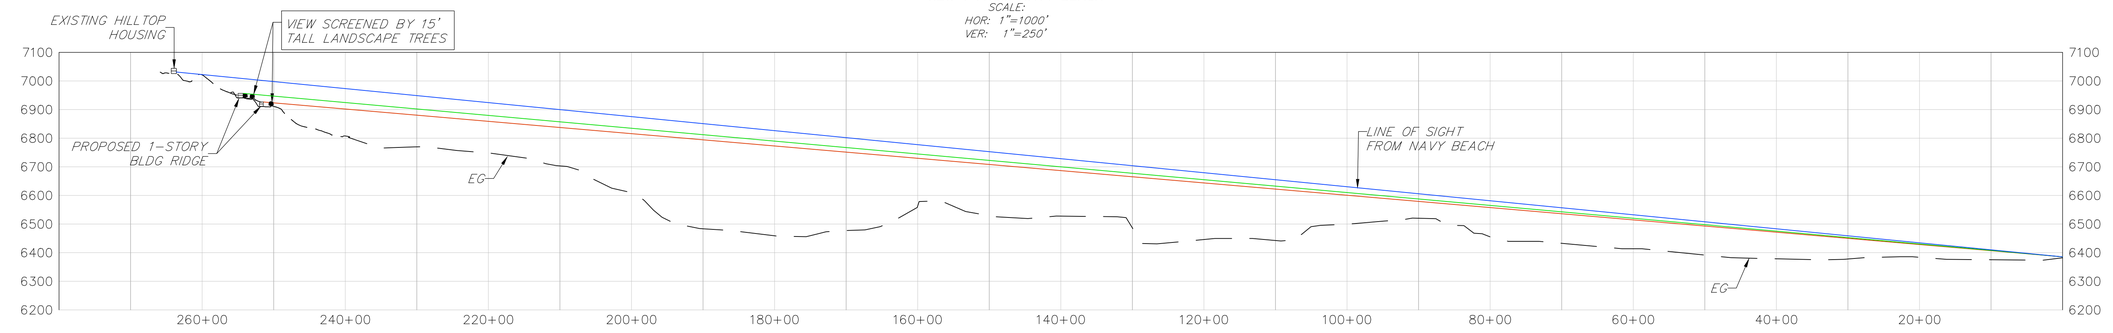

VIEW 2 FROM NAVY BEACH
SCALE:
HOR: 1"=1000'
VER: 1"=250'

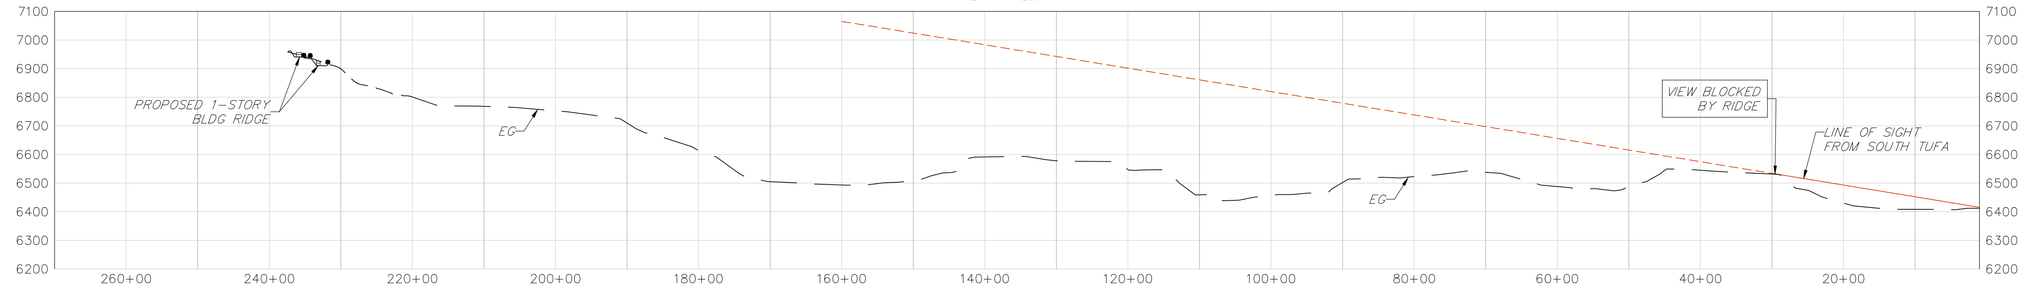

VIEW 3 FROM SOUTH TUFA
SCALE:
HOR: 1"=1000'
VER: 1"=250'

triad/holmes assoc.
civil engineering
land surveying
MAMMOTH LAKES
BISHOP
REDWOOD CITY

PREPARED & SUBMITTED BY:
REGISTERED PROFESSIONAL ENGINEER
THOMAS A. PLATZ
NO. C 41039
CIVIL
STATE OF CALIFORNIA
DATE:

Copyright (C) 2018 by Triad/Holmes Associates
All Rights Reserved. This Document is Intended Only for Use on the Project Specified in the Title Block. Any Reproduction of This Document, Portions of this Document, Without the Expressed Written Consent of Triad/Holmes, is Prohibited.

REVISIONS:	BY:

PREPARED FOR:
DENNIS DOMAILLE
P.O. BOX 2727
MAMMOTH LAKES, CA
93546

TIOGA INN
LINE OF SIGHT FROM MONO LAKE EXHIBIT
FOR TIOGA INN REVISED SPECIFIC PLAN

DATE 07/28/2020
SCALE AS NOTED
DRAWN SR/ MP
JOB NO. 01.0347.2
DWG EXHIBIT D
SHEET 1 OF 1

Z:\01 Mammoth\347-2\acad\347-1 Tioga Inn Conceptual Grading 67 Alternative_recover.dwg Jul 28,2020 - 10:13am, mpolovsky